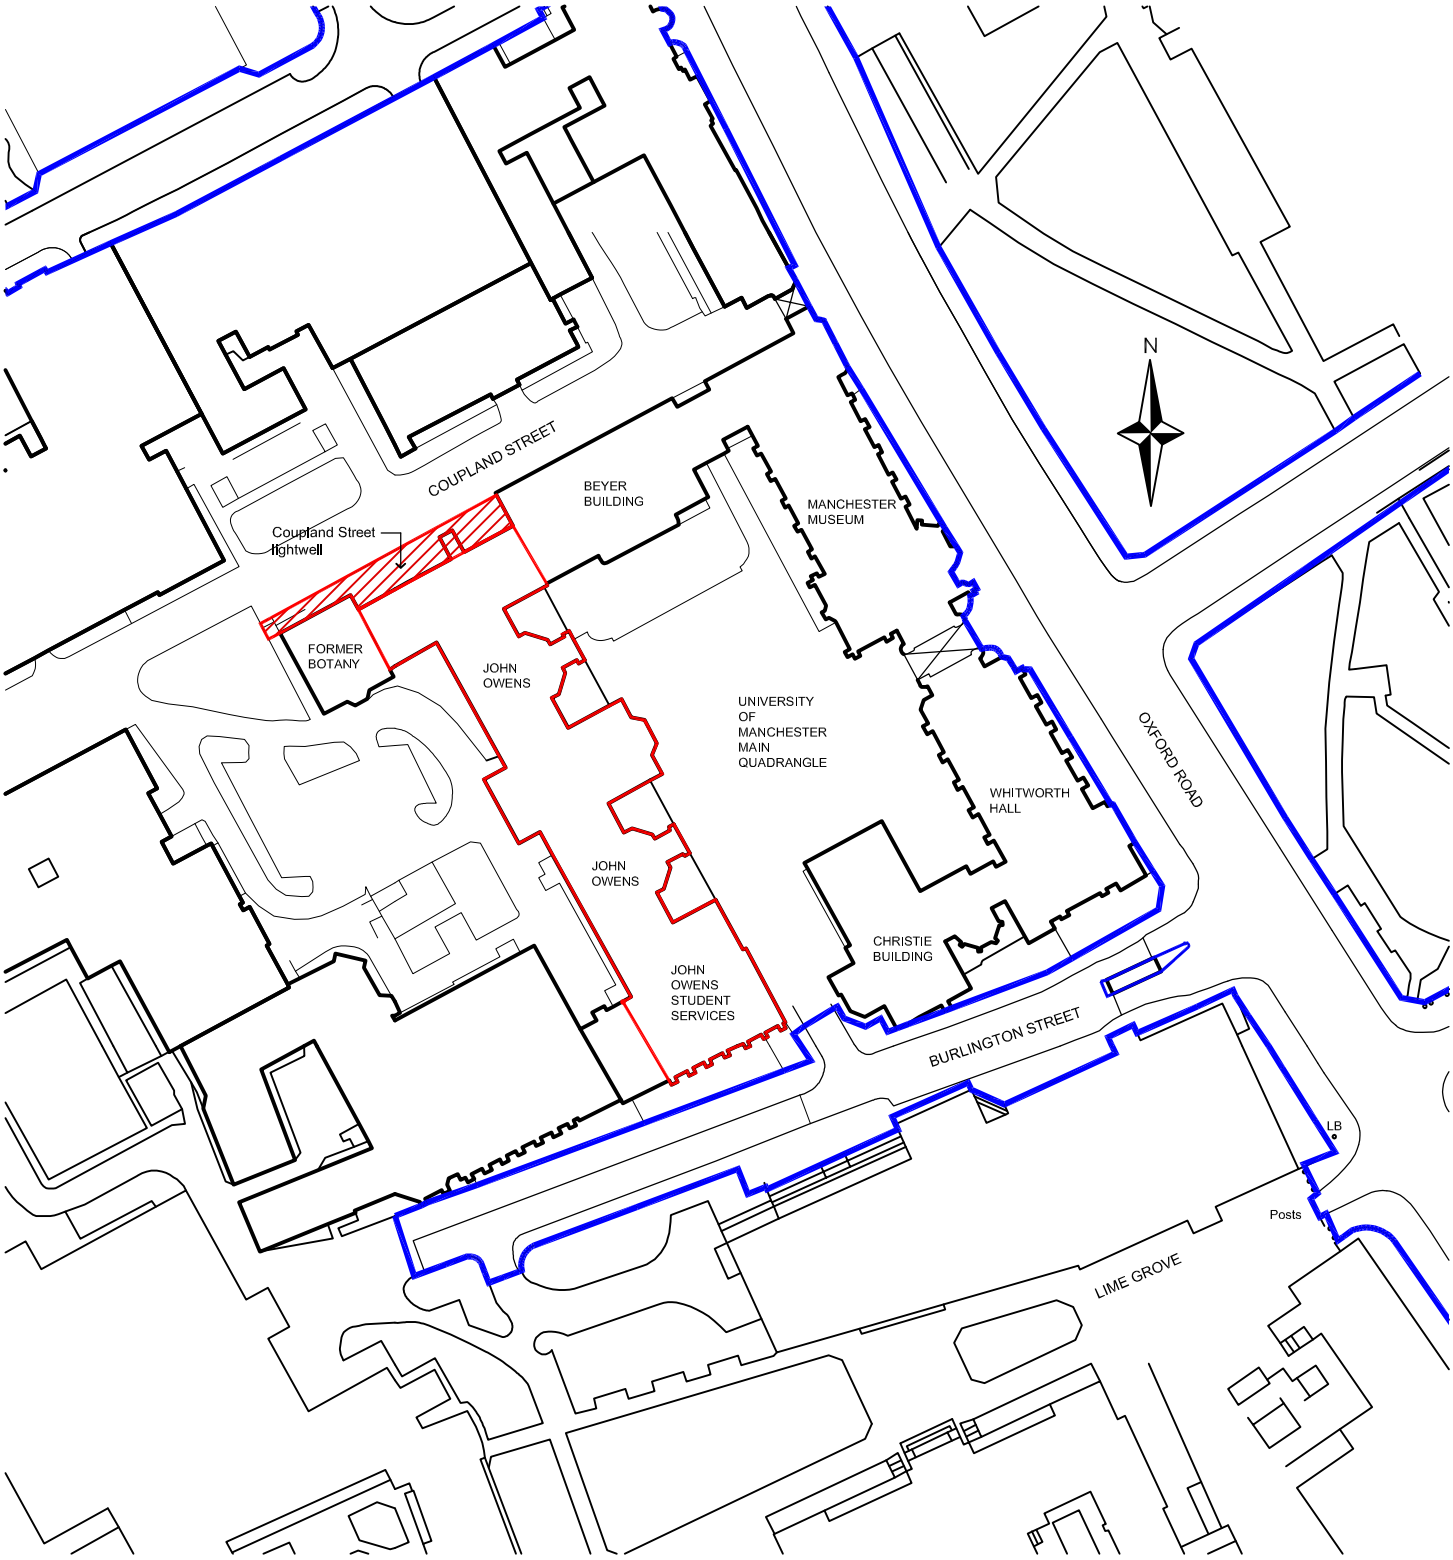


Contract
UNIVERSITY OF MANCHESTER
PHASES 4 to 6 FABRIC REPAIRS

Client UNIVERSITY OF MANCHESTER

Building / Structure JOHN OWENS BUILDING

SITE LOCATION PLAN: COUPLAND STREET LIGHTWELL

Drawing No. LW001

Contract No. 4106A

Scale 1:1250 @ A4

Date 27.04.17

Drawn fds

Revision -

LLOYD EVANS PRICHARD LTD No.5 The Parsonage, Manchester M3 2HS Tel: 0161-834 6251, Fax: 0161-832 1785