

Boundary

Proposed Front Elevation

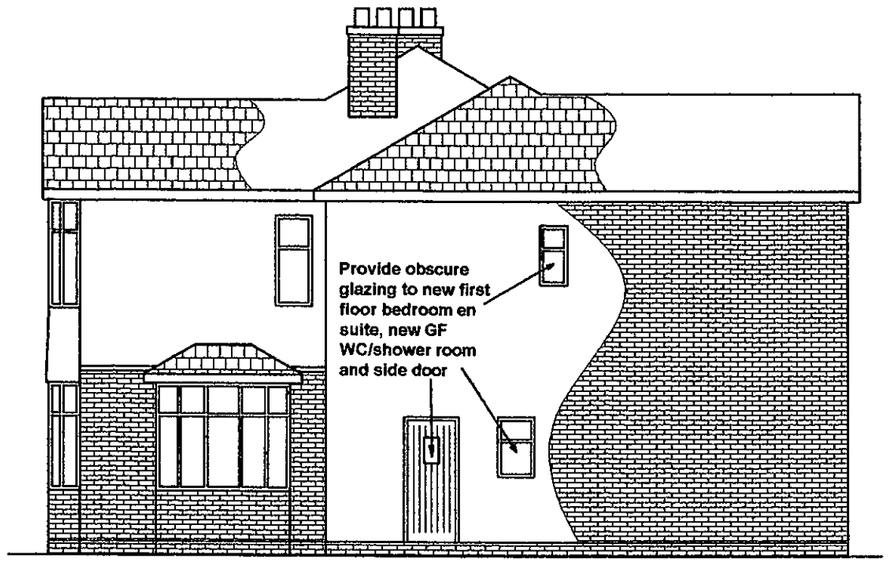

Proposed Side Elevation



Boundary

Proposed Rear Elevation

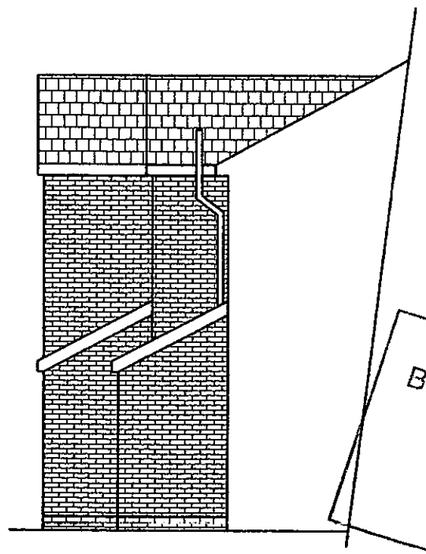

Proposed Part Side Elevation

PLANNING AND BUILDING CONTROL
31 MAY 2017

Title	Proposed Side and Rear Extension Proposed Elevations
Project	Two Storey Side & Single Storey Rear Extension
Location	26 Chandos Road South, Chorlton-cum-Hardy, Manchester. M21 0TF.
Scale	1:100 @ A3
date	May 2017
Drawn by	
Client	Mr Phil Lukes
Local authority	Manchester
Drawing number	02
Revision	

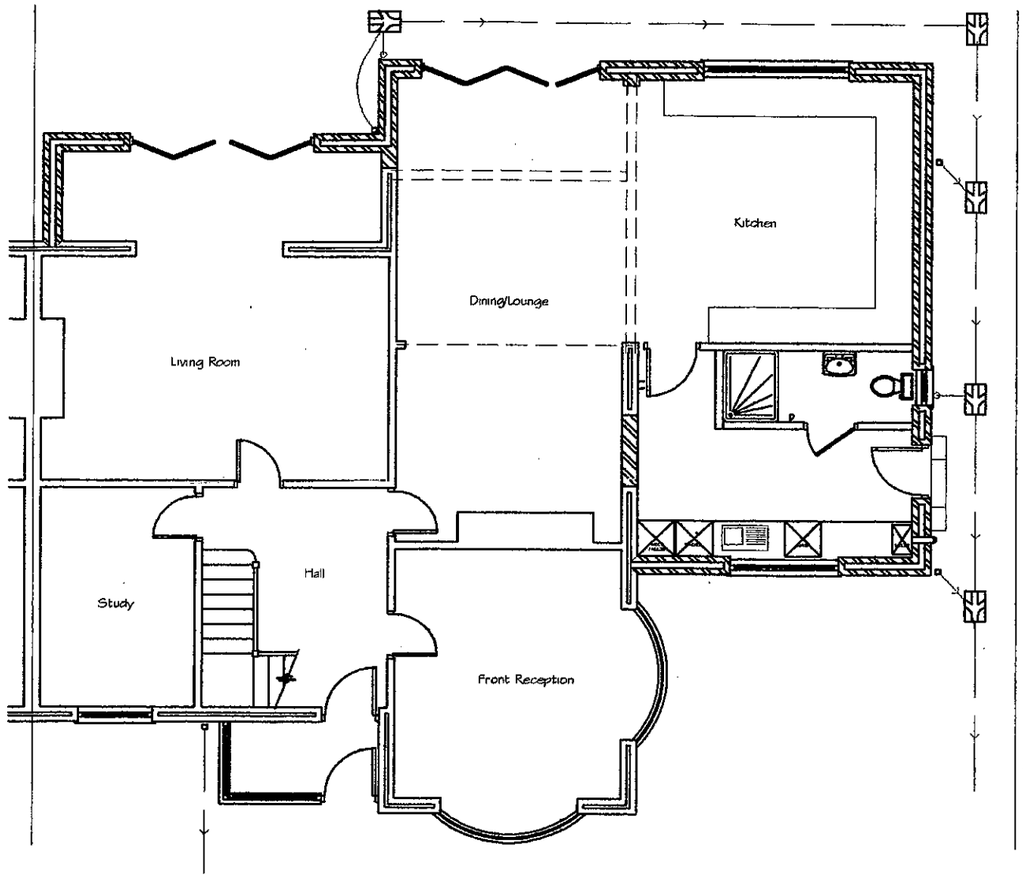

Proposed Ground Floor Plan

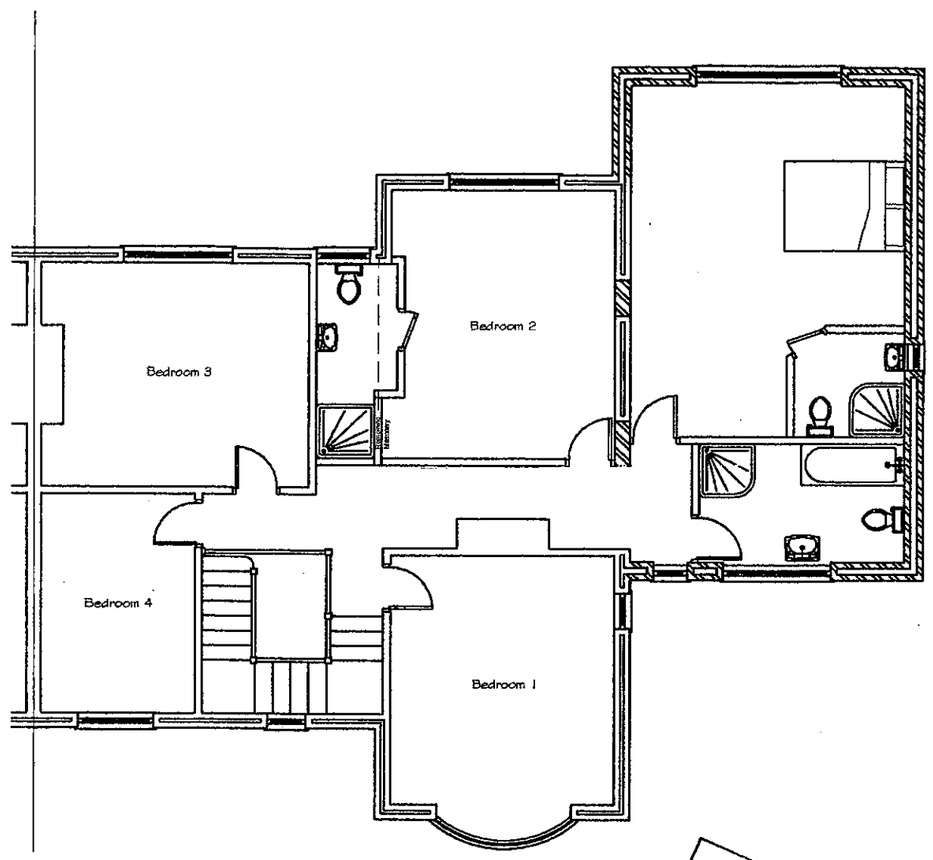

Proposed First Floor Plan

PLANNING AND BUILDING CONTROL
31 MAY 2017

Title: Proposed Side and Rear Extension Proposed Plans		Scale: 1:100 @ A3	date: May 2017
Project: Two Storey Side & Single Storey Rear Extension		Drawn by:	Client: Mr Phil Lukes
Location: 26 Chandos Road South, Chorlton-cum-Hardy, Manchester. M21 0TF.		Local authority: Manchester	
		Drawing number: 03	Revision: