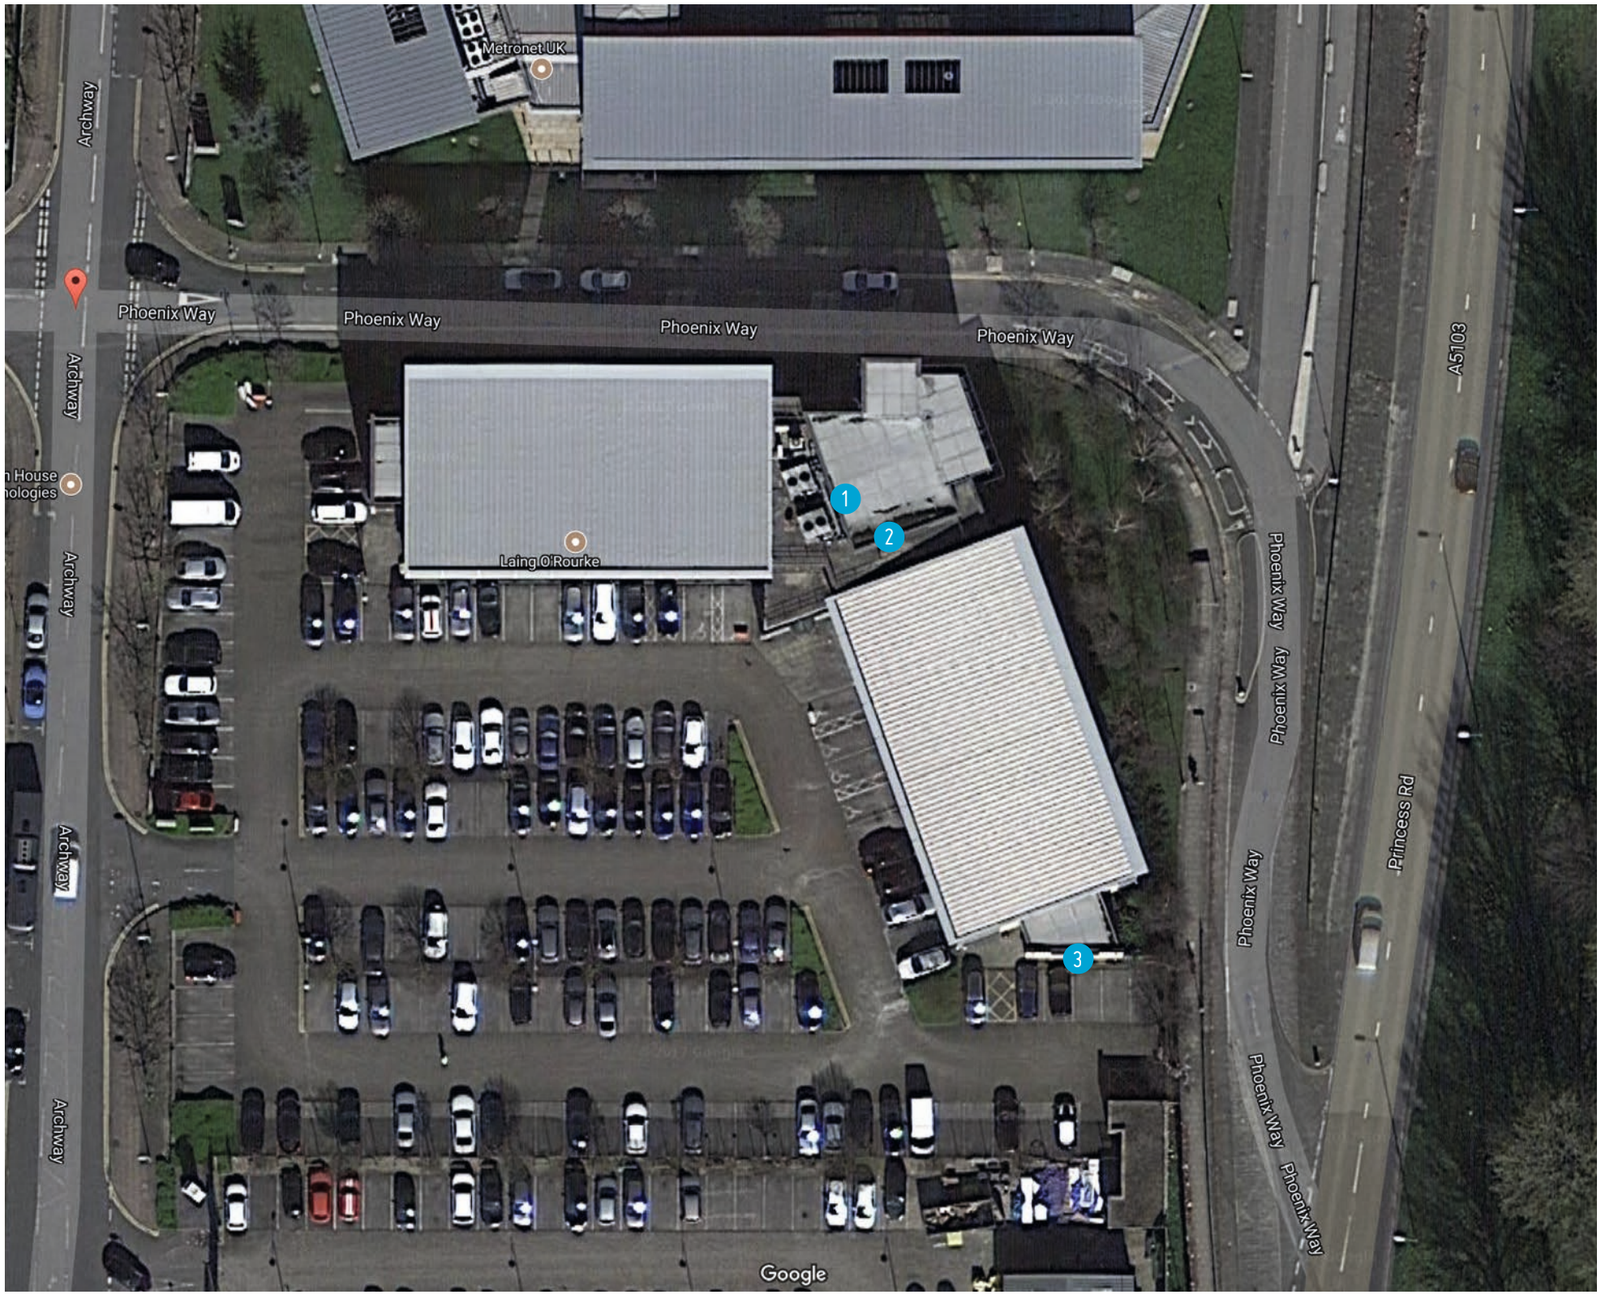

ASTRA JOB NUMBER 00000

ACCOUNT MANAGER DD

SCALE 1:500@A3 DRAWN BY SD

DRAFT

FOR APPROVAL ONLY
DO NOT MANUFACTURE
FROM THIS DRAWING

REV #	DATE	REV #	DATE
1			

Colour Specification

CLIENT
UKFAST

VISUAL
PLANNING DRAWING

ASTRA SIGNS .COM
Unit 1 First Avenue | Europa Village | Manchester | M17 1JZ
Tel 0161 832 2429 Email sales@astrasigns.com

DO NOT SCALE FROM THIS DRAWING ALL DIMENSIONS TO BE CHECKED ON SITE PRIOR TO MANUFACTURE

© All rights reserved, including the right to reproduce in whole or in part without the consent of Astra Signs Ltd. This printout is for visual purposes only and not to be used as an exact colour reference.



ASTRA JOB NUMBER 00000

ACCOUNT MANAGER DD

SCALE N/A@A3 DRAWN BY SD

DRAFT

FOR APPROVAL ONLY
DO NOT MANUFACTURE
FROM THIS DRAWING

REV #	DATE	REV #	DATE
1	27/06/17		
2	05/07/17		

Colour Specification

CLIENT

UKFAST

VISUAL

PLANNING DRAWING

ASTRA SIGNS .COM

Unit 1 First Avenue | Europa Village | Manchester | M17 1JZ

Tel 0161 832 2429 Email sales@astrasigns.com

DO NOT SCALE FROM THIS DRAWING ALL DIMENSIONS TO BE CHECKED ON SITE PRIOR TO MANUFACTURE

© All rights reserved, including the right to reproduce in whole or in part without the consent of Astra Signs Ltd. This printout is for visual purposes only and not to be used as an exact colour reference.

1 2

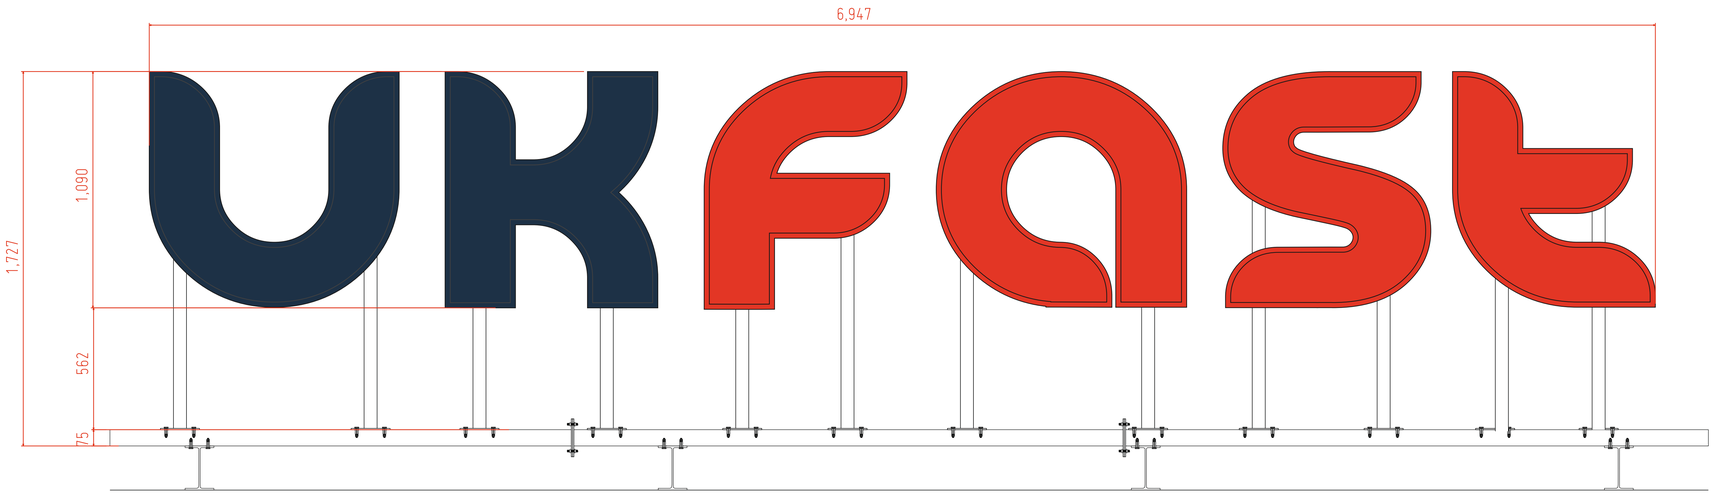

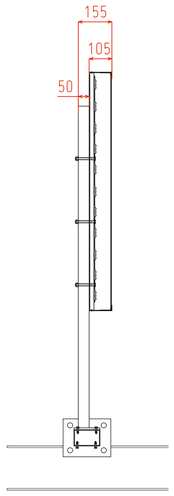

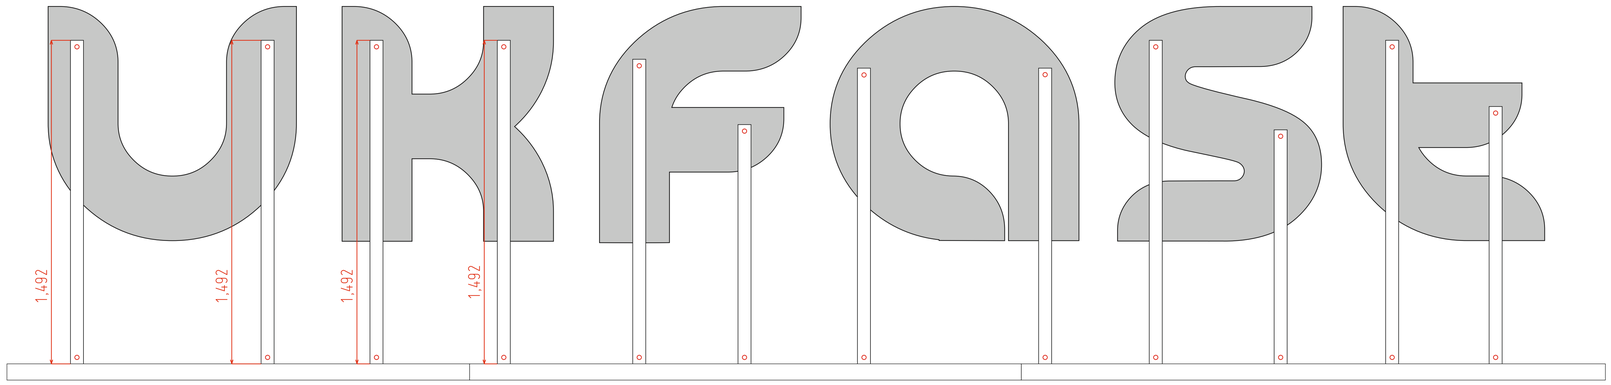

ASTRA JOB NUMBER 00000

ACCOUNT MANAGER DD

SCALE 1:10@A0 DRAWN BY SD

DRAFT

FOR APPROVAL ONLY
DO NOT MANUFACTURE
FROM THIS DRAWING

REV #	DATE	REV #	DATE
1	27/06/17		
2	05/07/17		
3	06/07/17		

Colour Specification

PMS 032c
RED 4TL3
#EF4035
RGB: 239.65.53

PMS 2757c
BLUE 7TL1
CMYK: 85.81.38.29
RGB: 56.57.92

RAL 9010
WHITE

CLIENT
UKFAST

VISUAL
PLANNING DRAWING

ASTRA SIGNS .COM
Unit 1 First Avenue | Europa Village | Manchester | M17 1JZ
Tel 0161 832 2429 Email sales@astrasigns.com

DO NOT SCALE FROM THIS DRAWING ALL DIMENSIONS TO BE CHECKED ON SITE PRIOR TO MANUFACTURE

© All rights reserved, including the right to reproduce in whole or in part without the consent of Astra Signs Ltd. This printout is for visual purposes only and not to be used as an exact colour reference.

3

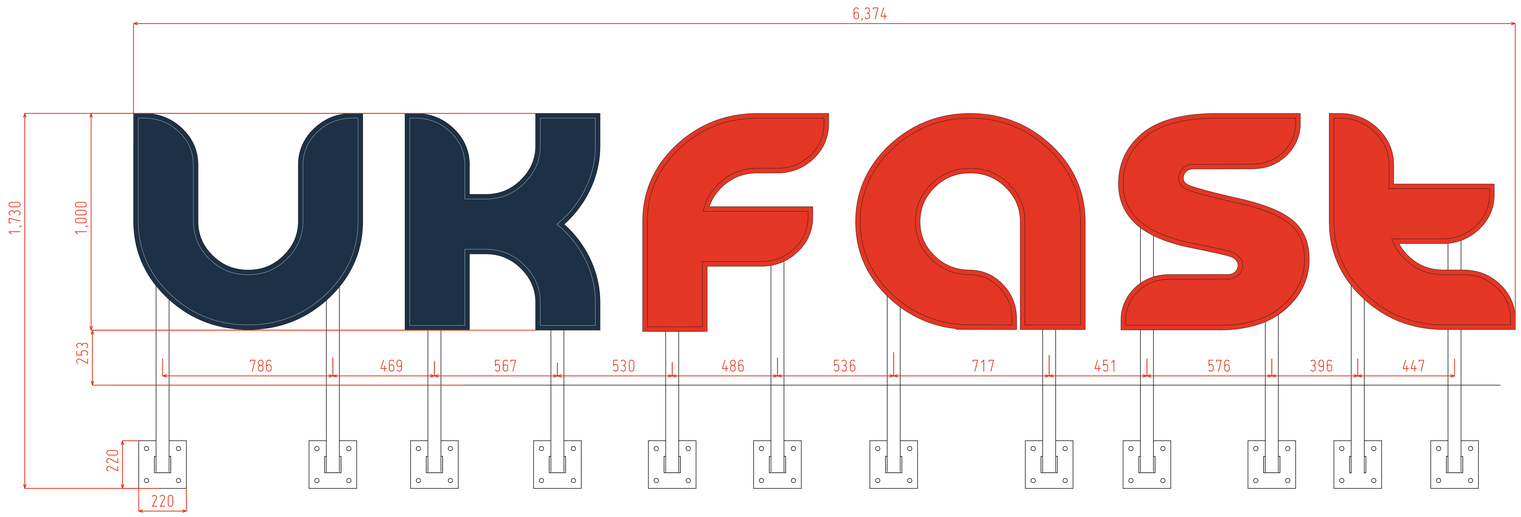

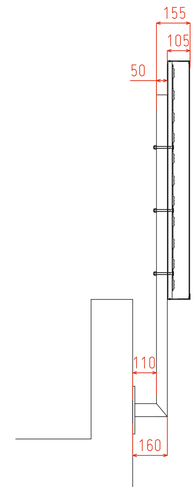

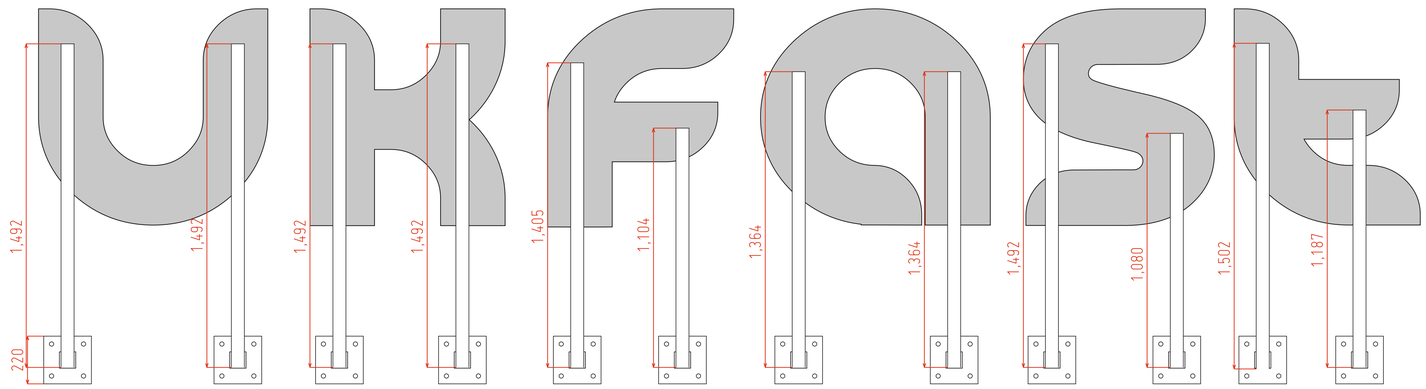

ASTRA JOB NUMBER 00000

ACCOUNT MANAGER DD

SCALE 1:10@A0 DRAWN BY SD

DRAFT

FOR APPROVAL ONLY
DO NOT MANUFACTURE
FROM THIS DRAWING

REV #	DATE	REV #	DATE
1	27/06/17		
2	05/07/17		
5	00/00/17		

Colour Specification

PMS 032c
RED 4TL3
#EF4035
RGB: 239.65.53

PMS 2757c
BLUE 7TL1
CMYK: 85.81.38.29
RGB: 56.57.92

RAL 9010
WHITE

CLIENT
UKFAST

VISUAL
PLANNING DRAWING

ASTRA SIGNS .COM

Unit 1 First Avenue | Europa Village | Manchester | M17 1JZ

Tel 0161 832 2429 Email sales@astrasigns.com

DO NOT SCALE FROM THIS DRAWING ALL DIMENSIONS TO BE CHECKED ON SITE PRIOR TO MANUFACTURE

© All rights reserved, including the right to reproduce in whole or in part without the consent of Astra Signs Ltd. This printout is for visual purposes only and not to be used as an exact colour reference.

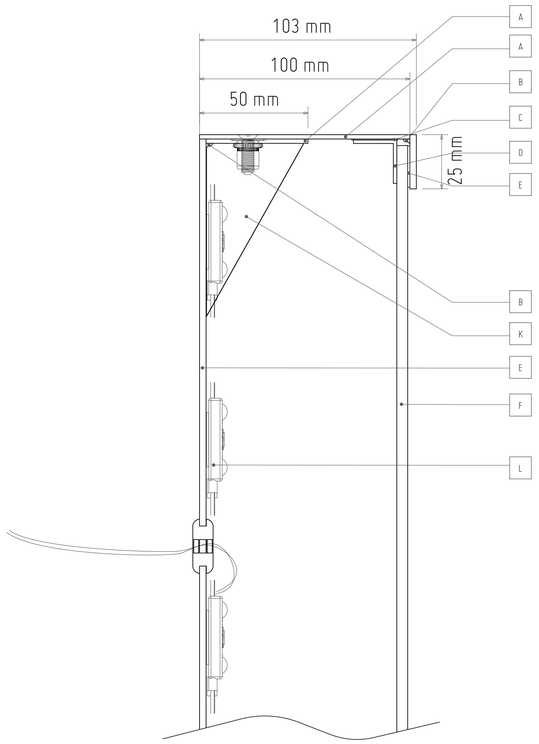

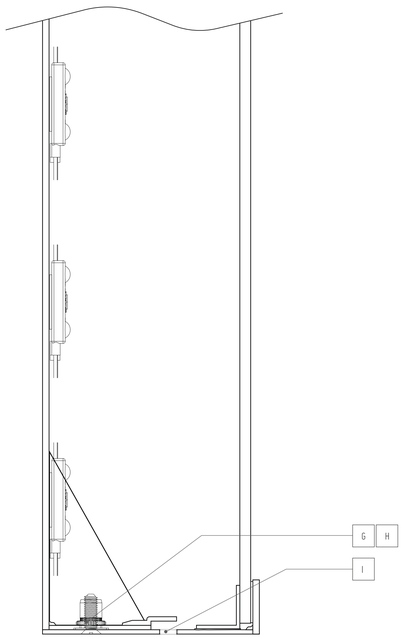

	ALL MEASUREMENTS ARE TAKEN IN MM	QTY	KG
A	2MM ALUMINIUM LETTERS POWEDER COATED TO COLOUR - INTERNAL PAINTED TO RAL	18	
B	MIG WELD ONLY	N/A	
C	BONDFLEX		
D	20MM X 20MM X 1.6MM ANGLE		
E	3MM ALUMINIUM_25MM RIM + BACK TRAY, TO BE POWDER COATED TO COLOUR	18	
F	5MM - RED 4TL4 & BLUE 7TL1 LED ACRYLIC	10	
G	M6 RIVNUT		
H	C/S ZINC PLATED M6V SCREW		
I	ALUMINIUM 25MM X 4MM Z SECTION		
J	*NEOPRENE PACKERS BETWEEN ALL ALI & STEEL CONTACT POINTS*		
K	80MM X 45MM X 3MM ALUMINIUM		
L	BRIGHT WHITE6500K ILLUMINATION		

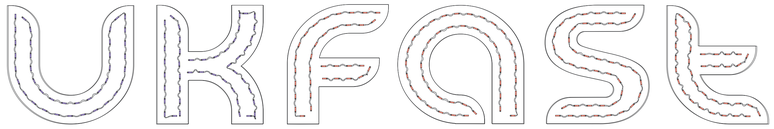

U	K	F	A	S	T
39 mods	45 mods	34 mods	45 mods	42 mods	35 mods
15.2 w	17.5 w	13.3 w	17.5 w	16.4 w	13.7 w
5.6 mod/ft²	6.0 mod/ft²	5.7 mod/ft²	5.6 mod/ft²	6.0 mod/ft²	6.1 mod/ft²

84 Modules: GE Lighting Solutions - Tetra miniMAX Blue \(3 LED\) 2.5 mod/ft - GEMMBL-1
156 Modules: GE Lighting Solutions - Tetra miniMAX Red \(3 LED\) 2.5 mod/ft - GEMMRD-1
240 Total Modules
93.6 Watts
2 Power Supplies: GE Lighting Solutions - GEPS12-60U-NA

ASTRA JOB NUMBER 00000

ACCOUNT MANAGER DD

SCALE 1:10@A0 DRAWN BY SD

DRAFT

FOR APPROVAL ONLY
DO NOT MANUFACTURE
FROM THIS DRAWING

REV #	DATE	REV #	DATE
1	27/06/17		
2	05/07/17		
3	06/07/17		

Colour Specification

PMS 032c
RED 4TL3
#EF4035
RGB: 239.65.53

PMS 2757c
BLUE 7TL1
CMYK: 85.81.38.29
RGB: 56.57.92

RAL 9010
WHITE

CLIENT
UKFAST

VISUAL
PLANNING DRAWING

ASTRA SIGNS .COM
Unit 1 First Avenue | Europa Village | Manchester | M17 1JZ
Tel 0161 832 2429 Email sales@astrasigns.com

DO NOT SCALE FROM THIS DRAWING ALL DIMENSIONS TO BE CHECKED ON SITE PRIOR TO MANUFACTURE

© All rights reserved, including the right to reproduce in whole or in part without the consent of Astra Signs Ltd. This printout is for visual purposes only and not to be used as an exact colour reference.

1 2



** PROPOSED **





** EXISTING_ REMOVE BOTH EXISTING ILLIMINATED TRAY SIGNS **

ASTRA JOB NUMBER 00000

ACCOUNT MANAGER DD

SCALE N/A@A3 DRAWN BY SD

DRAFT

FOR APPROVAL ONLY
DO NOT MANUFACTURE
FROM THIS DRAWING

REV #	DATE	REV #	DATE
1	27/06/17		
2	05/07/17		
3	27/07/17a		

Colour Specification

CLIENT
UKFAST

VISUAL
PLANNING DRAWING

ASTRA SIGNS .COM
Unit 1 First Avenue | Europa Village | Manchester | M17 1JZ
Tel 0161 832 2429 Email sales@astrasigns.com

DO NOT SCALE FROM THIS DRAWING ALL DIMENSIONS TO BE CHECKED ON SITE PRIOR TO MANUFACTURE

© All rights reserved, including the right to reproduce in whole or in part without the consent of Astra Signs Ltd. This printout is for visual purposes only and not to be used as an exact colour reference.

1





** PROPOSED **



** EXISTING_ REMOVE EXISTING ILLIMINATED TRAY SIGNS **

ASTRA JOB NUMBER 00000

ACCOUNT MANAGER DD

SCALE N/A@A3 DRAWN BY SD

DRAFT

FOR APPROVAL ONLY
DO NOT MANUFACTURE
FROM THIS DRAWING

REV #	DATE	REV #	DATE
1	27/06/17		
2	05/06/17		
3	27/07/17		

Colour Specification

CLIENT
UKFAST

VISUAL
PLANNING DRAWING

ASTRA SIGNS .COM
Unit 1 First Avenue | Europa Village | Manchester | M17 1JZ
Tel 0161 832 2429 Email sales@astrasigns.com

DO NOT SCALE FROM THIS DRAWING ALL DIMENSIONS TO BE CHECKED ON SITE PRIOR TO MANUFACTURE

© All rights reserved, including the right to reproduce in whole or in part without the consent of Astra Signs Ltd. This printout is for visual purposes only and not to be used as an exact colour reference.