Notes

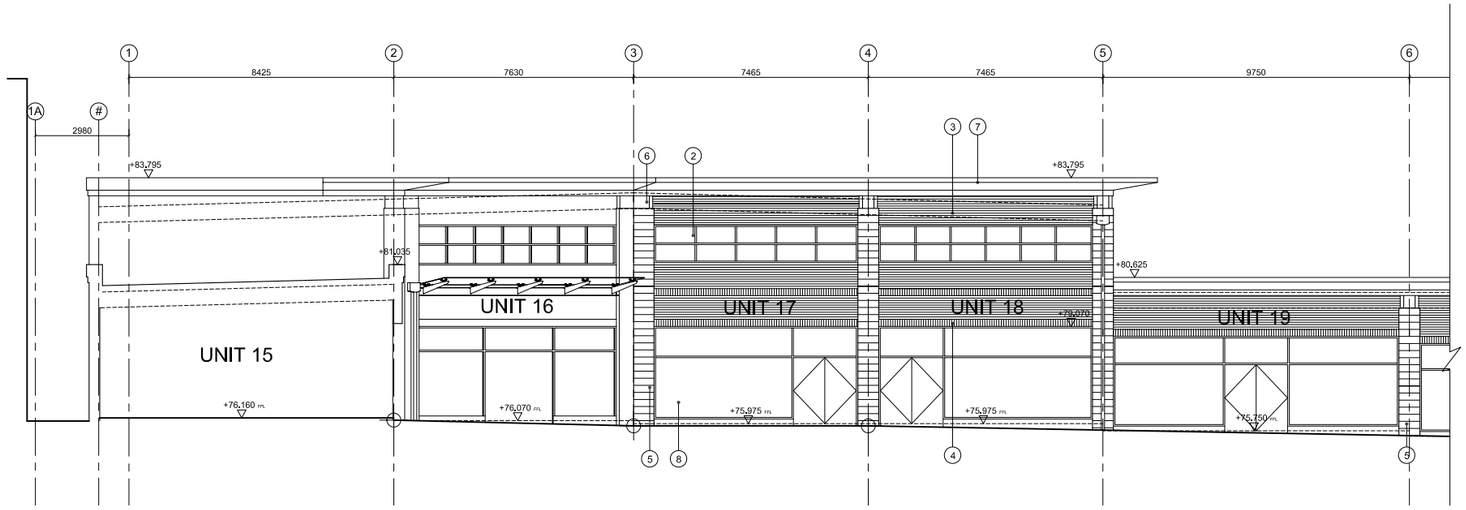

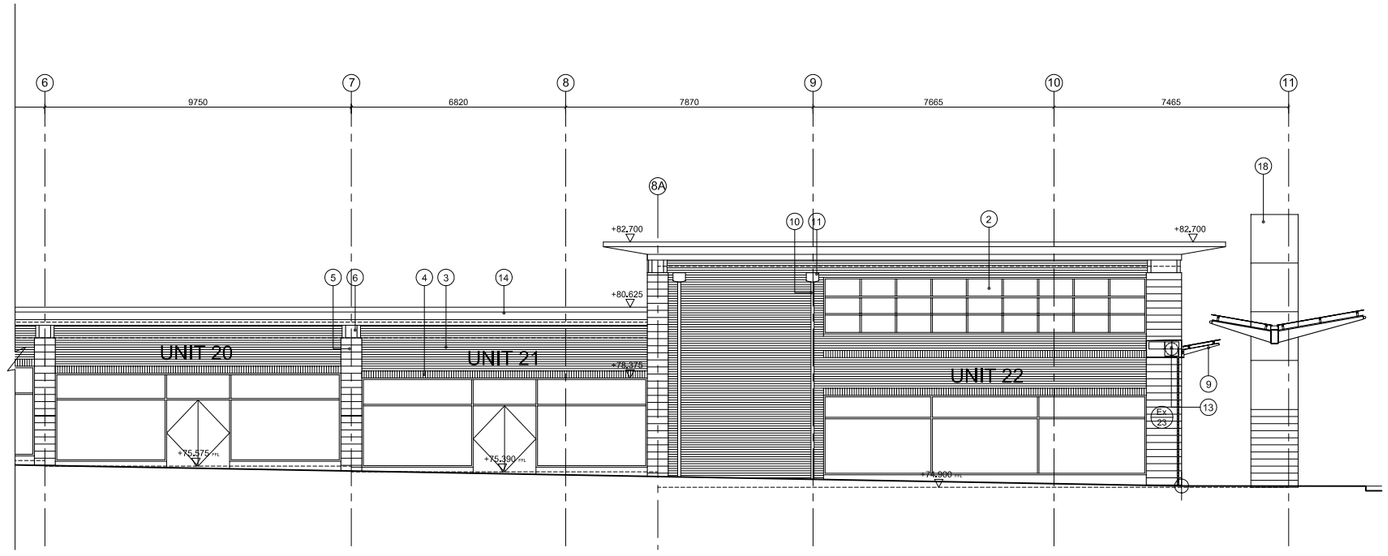

KEY.

1. CURTAIN WALLING SYSTEM WITH OPENING LIGHTS H10/110
2. CURTAIN WALLING SYSTEM WITH OPAQUE INFILL PANELS H10/110
3. GENERAL FACING BRICK F10/110
4. CONTRASTING FACING BRICK SOLDIER COURSE F10/111
5. PRE-CAST ARTIFICIAL STONE BLOCK
6. PPC PRESSED METAL COLUMN CAPS Z11
7. PPC PROJECTING PRESSED METAL CANOPY Z11
8. SHOPFRONT BY TENANT - CONTRACTOR TO ALLOW FOR TEMPOARY HOARDINGS SEALED TO FACILITATE ACCURATE PRESSURE TESTING
9. GLASS CANOPY H13/115, FACTORY APPLIED PAINT FINISH TO STEEL SUPPORTS, REFER TO DRAWING SERIES A(9-) FOR DETAILS
10. SQUARE SECTION METAL RAINWATER PIPE, R10/230 (NOTE ROOF DRAINAGE SUBJECT TO SPECIALIST SUB-CONTRACTOR DESIGN / CALCULATIONS)
11. METAL HOPPER R10/230
12. GALVANISED STEEL MESH FENCING WITH PASS GATES Q40
13. PPC METAL SHUTTER HOUSING WITH PERFORATED METAL ROLLER SHUTTER WITH PASS DOORS
14. PPC PROFILED PRESSED METAL COPING Z11
15. STEEL SERVICE YARD ENTRY GATES Q40
16. SLIDING GOODS ACCESS GATES
17. CONCRETE LOADING PLATFORM TO SE DETAIL
18. ENTRANCE CANOPY, REFER TO DRAWING SERIES A(9-) FOR DETAILS
19. STEEL DOOR SET, REFER TO DOOR SCHEDULE FOR DETAILS L20/414 & 415

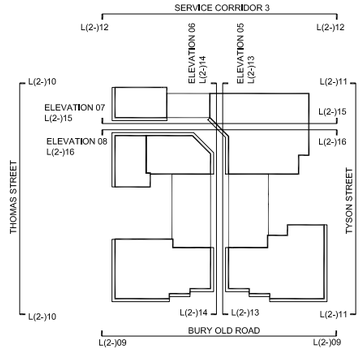

NOTE:

EXTERNAL FINISHES ARE SUBJECT TO APPROVAL BY MANCHESTER CITY COUNCIL PLANNING DEPARTMENT.

REFER TO M&E ENGINEERS DRAWINGS FOR EXTERNAL LIGHTING AND CCTV PROPOSALS

CONSTRUCTION (DESIGN AND MANAGEMENT) REGULATIONS 1994
The designs on this drawing are prepared with the consideration of the need to identify hazards and give regard to the hierarchy of risk control.

This drawing is to be read in conjunction with CDA's Standard Hazard and risk assessment of architectural matters drawings numbered (CDM)01 and (CDM)02
Works to be carried out in accordance with the Construction Phase Health & Safety plan prepared by the Principal Contractor

DO NOT SCALE DRAWING DO NOT INTERROGATE CAD BASE DRAWING
© COMPREHENSIVE DESIGN ARCHITECTS - ALL RIGHTS RESERVED

job no M427 | dwg no L(2-)13 | revision D

Rev No	Date	Description	drawn	chkd
D	20.04.07	REVISED TENDER ISSUE	AT	DM
C	10.04.07	REVISED TENDER SCHEME - CO-ORDINATION ISSUE	AT	DM
B	20.10.06	TENDER ISSUE	JM	AT
A	29.09.06	GENERAL UPDATE TO CONSULTANTS	MH	DM
P	18.08.06	INFORMATION ISSUE	MH	DM

COMPREHENSIVE DESIGN ARCHITECTS
86 KING STREET MANCHESTER M2 4WQ
T 0161 834 9109 F 0161 839 8923 E arch@cda-man.co.uk

client
Cheetham Village Investments LP

project
Cheetham Hill Shopping Centre Redevelopment, Manchester

drawing
Internal Mall Elevation 5

date	scale	drawn	checked
04.08.06	1:100@A1	MH	DM

status
TENDER

job no M427 | dwg no L(2-)13 | revision D