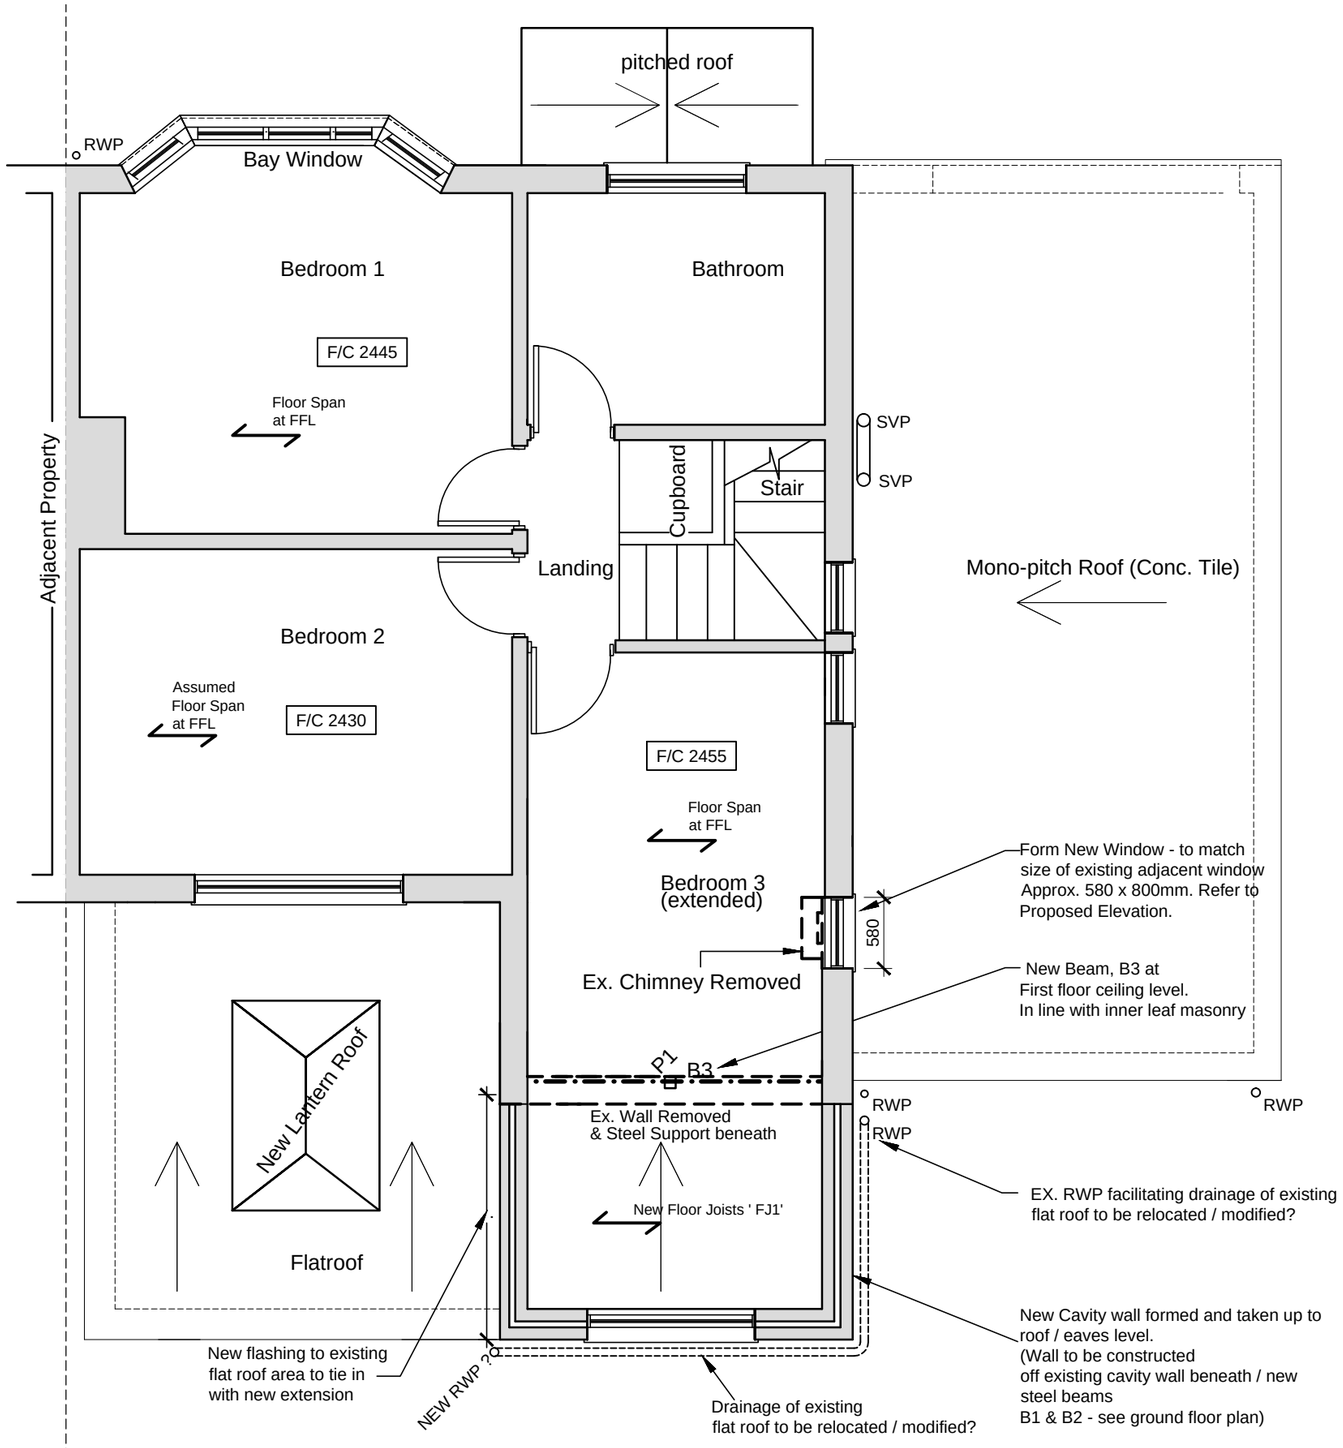

Proposed First Floor Plan 1:50

BEAM

B3 = 100mm x 200mm GRADE C24
TIMBER BEAM

POST

P1 = 100mm x 100mm GRADE C24
TIMBER POST , SITTING OFF
BEAM 'B3' AND TO SUPPORT
RIDGE AND HIP ENDS.

Rev.	Drawn	Chkd.	Date	Description
-	CJS	VCO	18.08.17	For Planing Permission

woodbank
consulting engineers ltd
Woodbank
South Crescent Road
Queen's Park
Chester CH4 7AU
Tel- 01244 66 00 42
Mob- 078 555 99 789

Client: **TPS Bus & Coach**
(Client Proj. No. 7765001PN)

Project: **1 Emerald Rd,**
Manchester
M22 5WA
Proposed Rear Extension

Drawing Title: **Proposed First Floor Plan**

Scale (at A3)	Drawn By	Date
1:50	CJS	AUG 2017

Drg. no. 01269/P/06 Rev. -

10 0 10 20 50 100mm NATURAL SCALE

ORIGINAL DRAWING SIZE 420 x 297