DO NOT SCALE FROM THIS DRAWING
ALL DIMENSIONS MUST BE CHECKED ON SITE BY CONTRACTOR PRIOR TO CONSTRUCTION

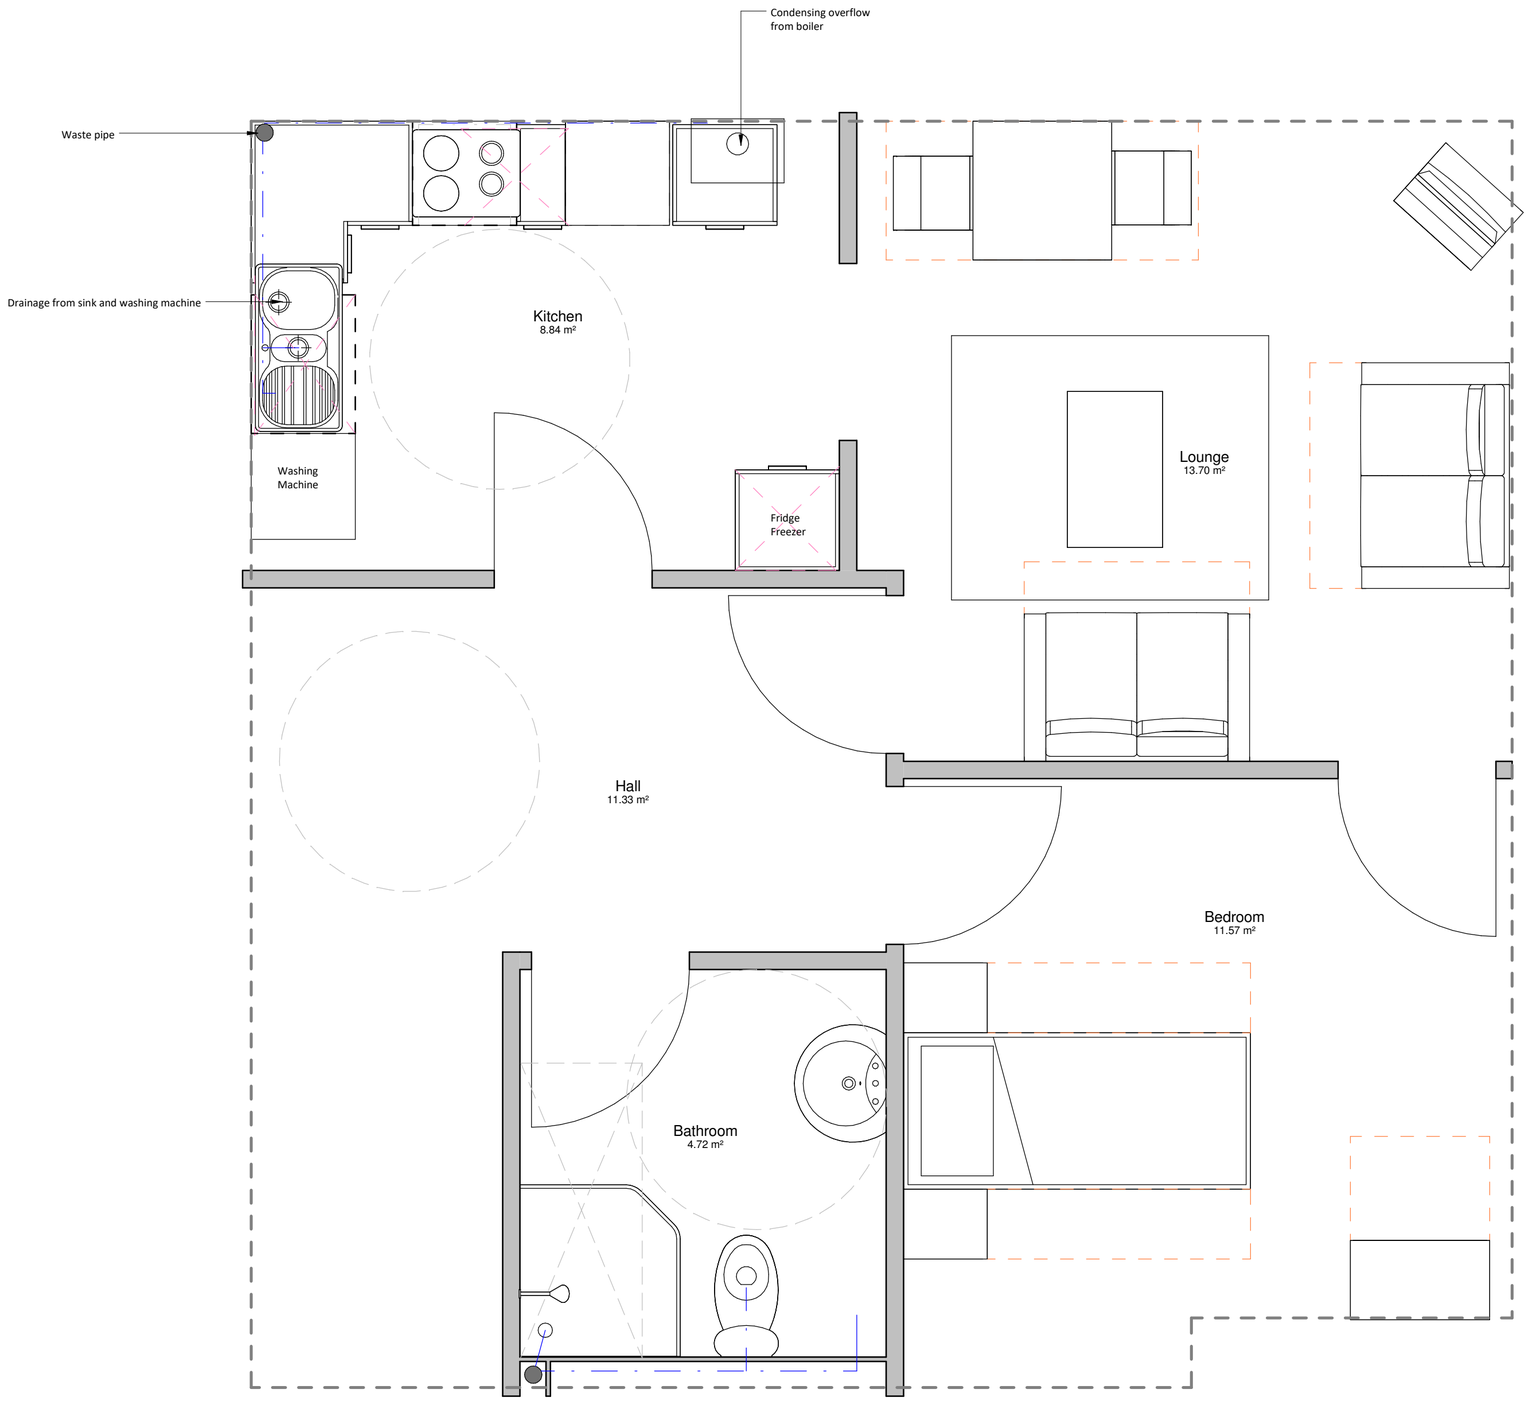

T3.1B2P Unit Plan - Typical
1 : 25



Key plan
1 : 50

Rev	Date	Int	Description
2	11.07.2017	LT	Amended client name
1	21.06.2017	LT	Added furniture

btp ARCHITECTS
RIBA Chartered Practice

Client:
Mosscare Housing Ltd

Project:
LD - Constable Street, Gorton

Description:
T3.1B2P Unit Floor Plan 50m²

Purpose of Issue:
Planning

Drawn By:	Checked By:	Date:	Scale @ A2:
LT	VS	22/06/17	As indicated

Job No:	Status Code:	Drawing No:	Rev:
2914	S2	108	2

File Identifier:
CS-BTP-06-ZZ-DR-A-2914_108

Elizabeth House, 486 Didsbury Road, Heaton Mersey, Stockport, SK4 3BS
t 0161 443 1221 e info@btparchitects.co.uk w www.btparchitects.co.uk