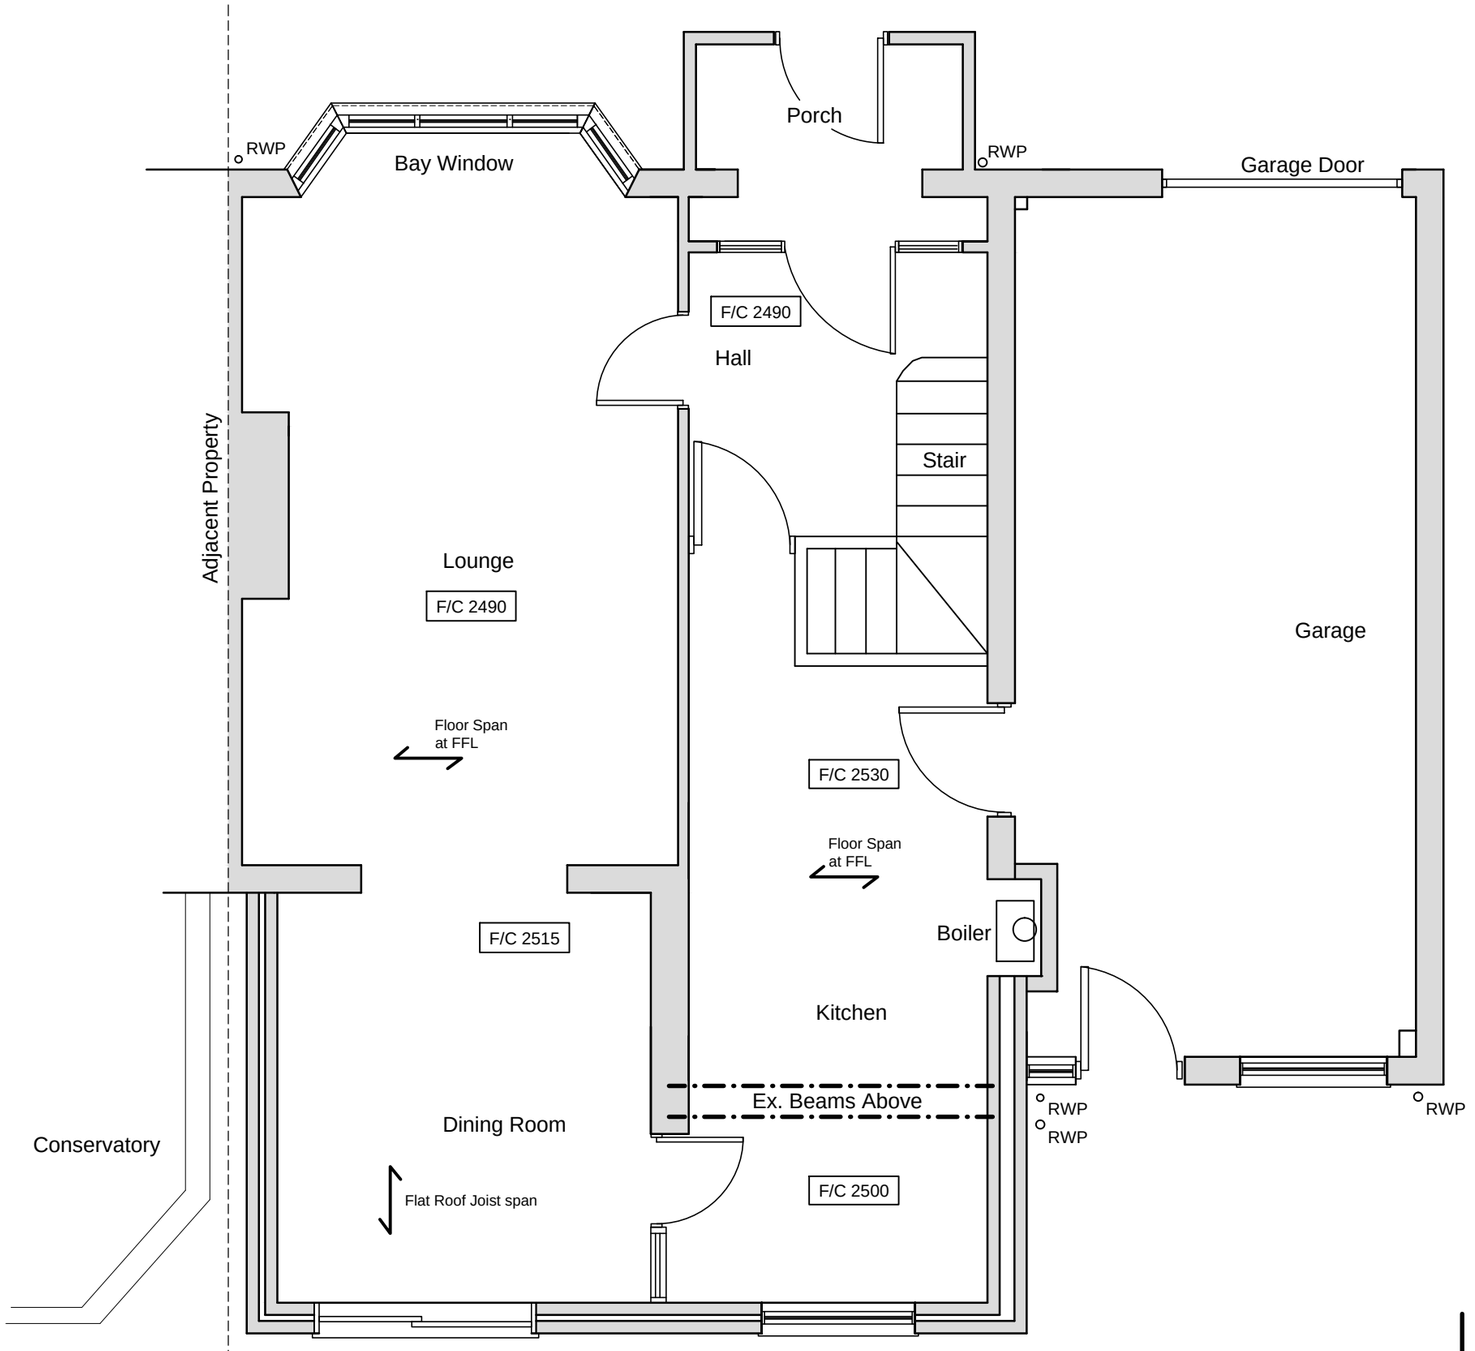

Existing Ground Floor Plan 1:50

Rev.	Drawn	Chkd.	Date	Description
-	CJS	VCO	18.08.17	For Planing Permission

woodbank
consulting engineers ltd

Woodbank
South Crescent Road
Queen's Park
Chester CH4 7AU

Tel: 01244 66 00 42
Mob: 078 555 99 789

Client: **TPS Bus & Coach**
(Client Proj. No. 7765001PN)

Project:
1 Emerald Rd,
Manchester
M22 5WA
Proposed Rear Extension

Drawing Title:
Existing Ground Floor Plan

Scale (at A3)	Drawn By	Date
1:50	CJS	AUG 2017

Drg. no. 01269/P/02 Rev. -

10 0 10 20 50 100mm NATURAL SCALE

ORIGINAL DRAWING SIZE 420 x 297