




EXISTING FRONT ELEVATION
SCALE 1:100

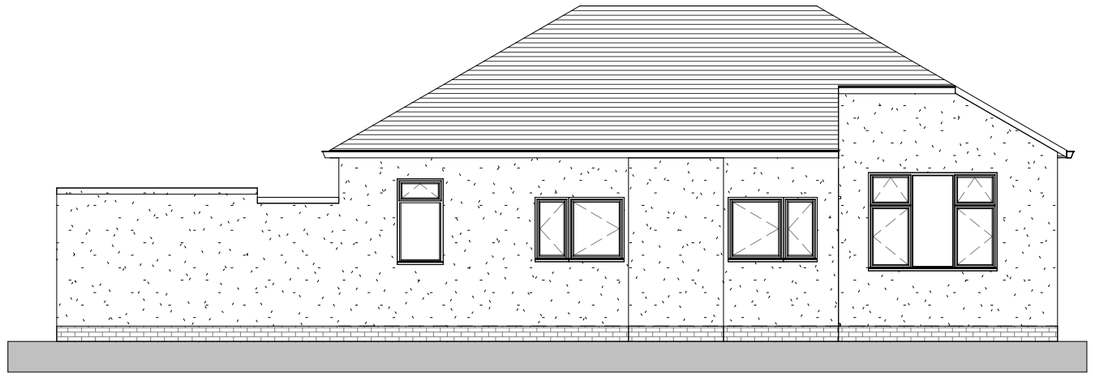

EXISTING REAR ELEVATION
SCALE 1:100

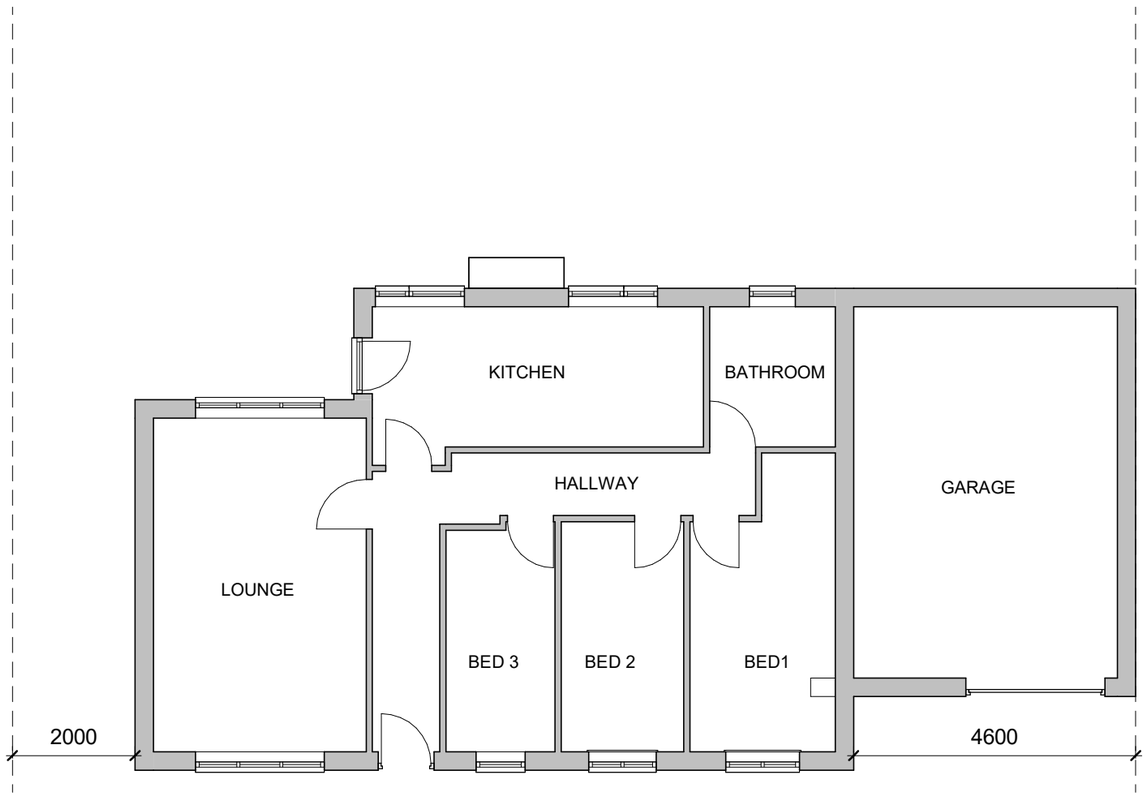

EXISTING GROUND FLOOR
SCALE 1:100

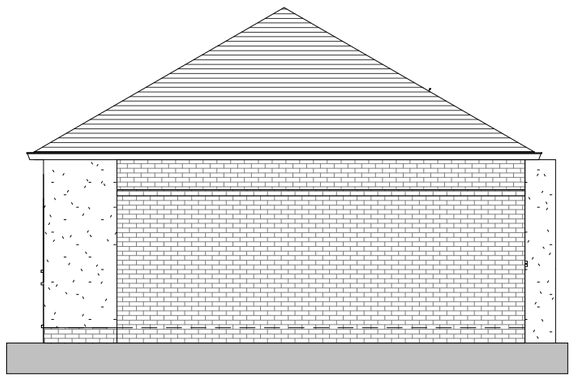

EXISTING SIDE ELEVATION
SCALE 1:100



EXISTING SIDE ELEVATION
SCALE 1:100



VISUAL SCALE 1:50 @ A3

NOTES	Client - MS A.G BHATTI	SCALE @ A3	DRAWN	CHECKED	DATE
		1 : 100	A.T	A.T	31/07/17
This drawing is copyright. Figured dimensions take preference. All dimensions to be checked on site and any discrepancy or variation reported before proceeding	Project - 558 Moston Ln, Manchester M40 5RS	PROPOSED SINGLE STOREY REAR EXTENSION			

2012-SK-XX-DR-A-001

A&T ARCHITECTURAL DESIGN
PLANNING + DESIGN CONSULTANTS
115 CHURCH STREET, PRESTON, PR1 3BS
EMAIL: INFO@ATARCHITECTURALDESIGN.CO.UK