


Notes:

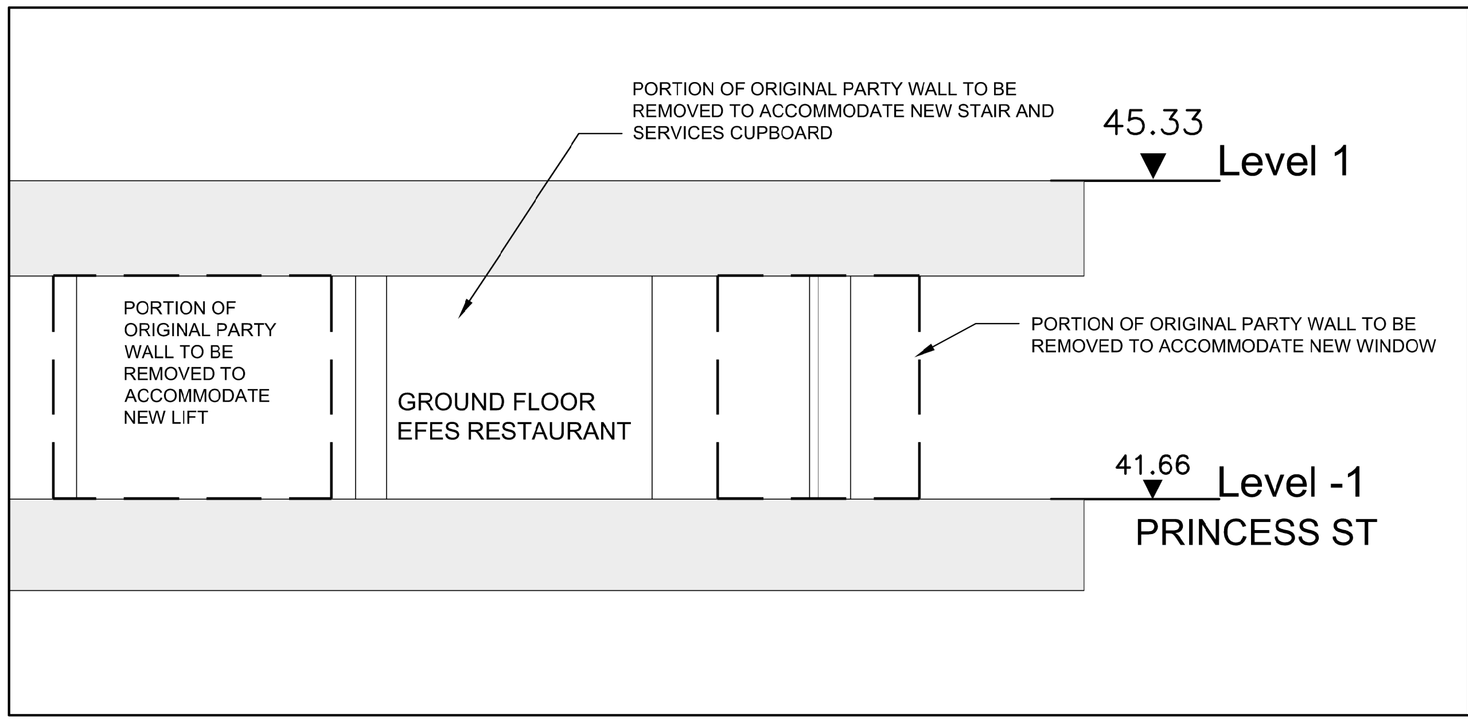


① EXISTING GROUND FLOOR ELEVATION, LOOKING TOWARDS PARTY WALL

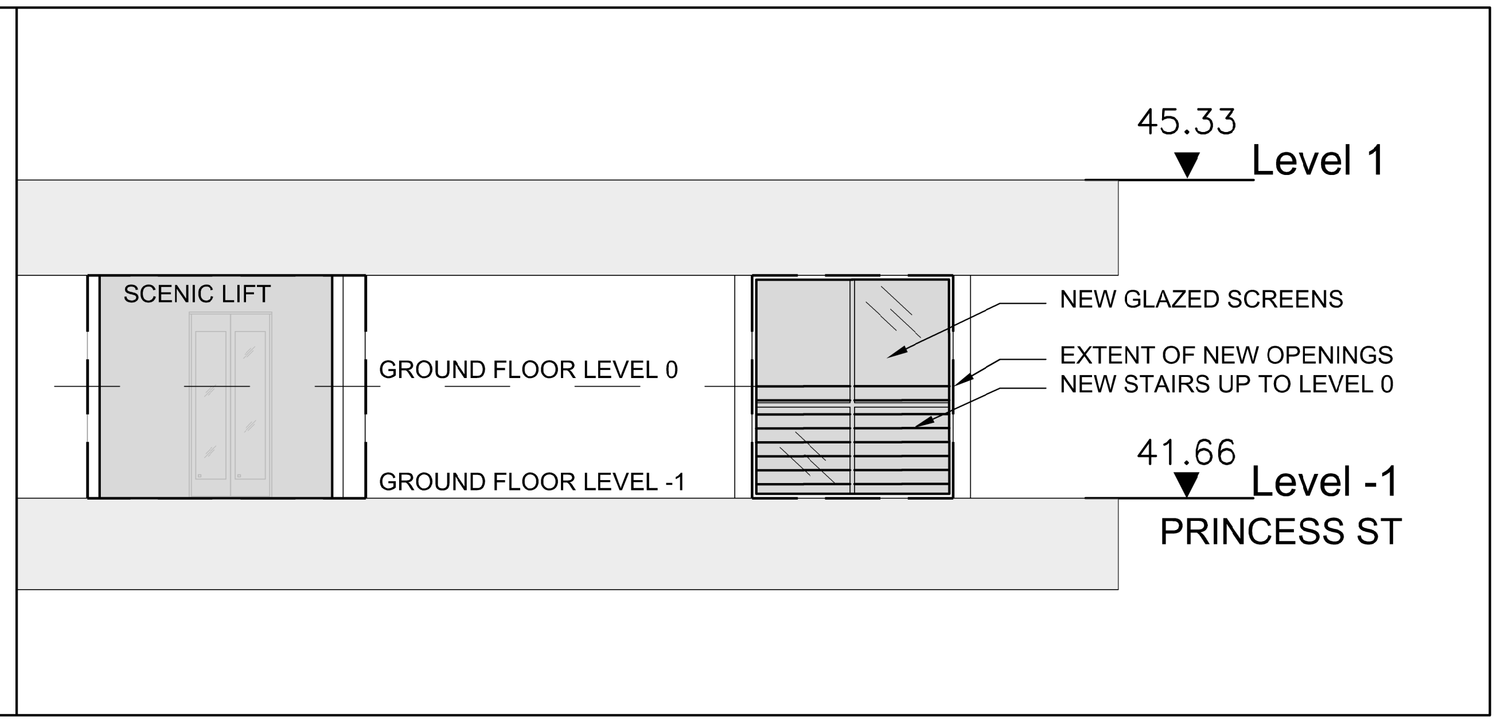


② PROPOSED GROUND FLOOR ELEVATION, LOOKING TOWARDS PARTY WALL AND PROPOSED LIFT CORE

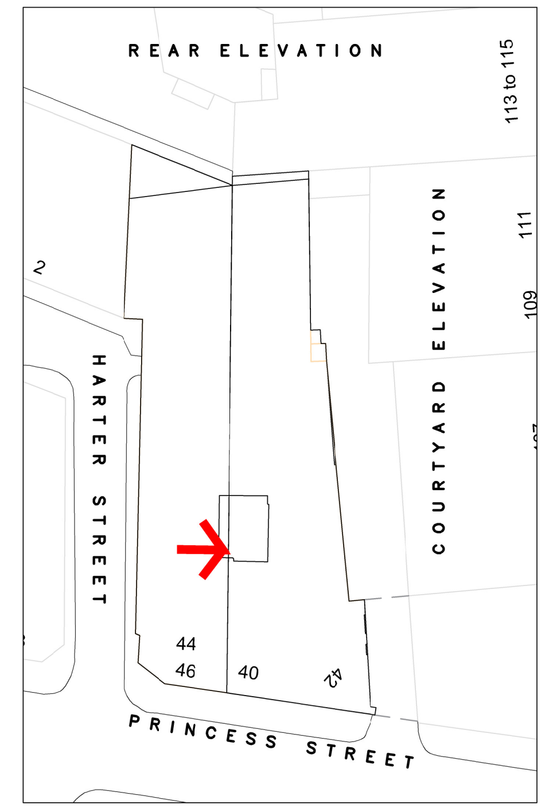


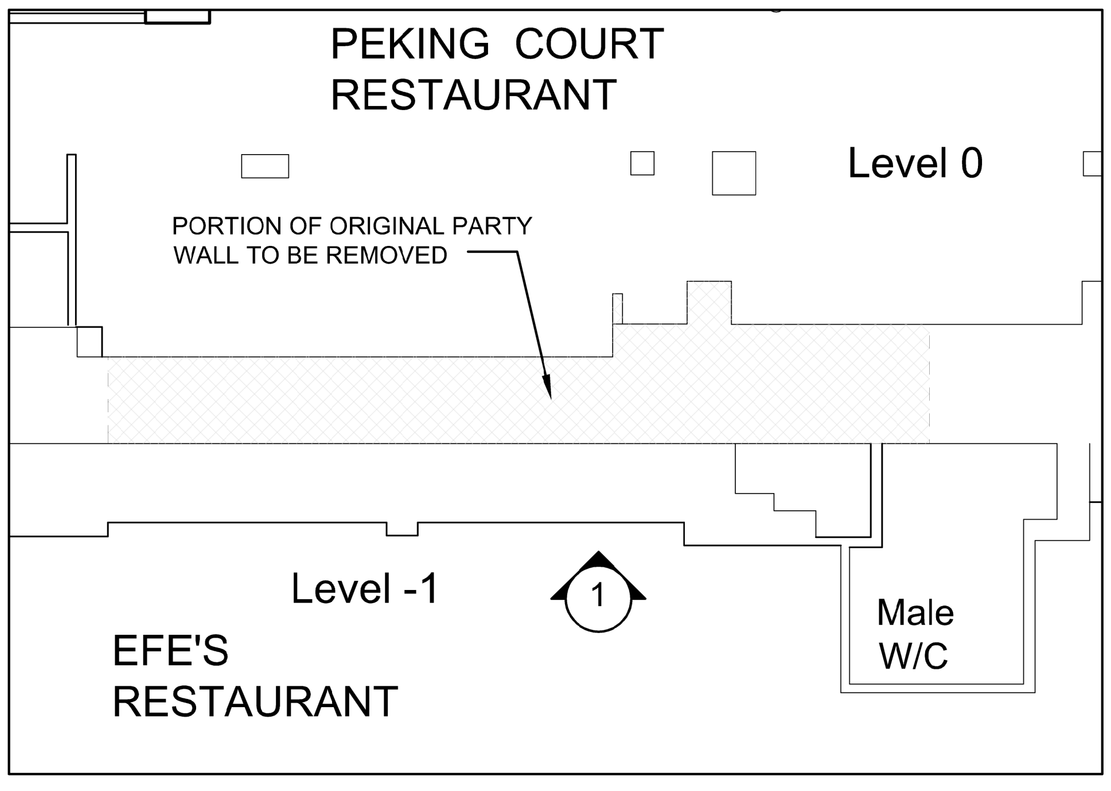

③ EXISTING GROUND FLOOR PARTY WALL PLAN

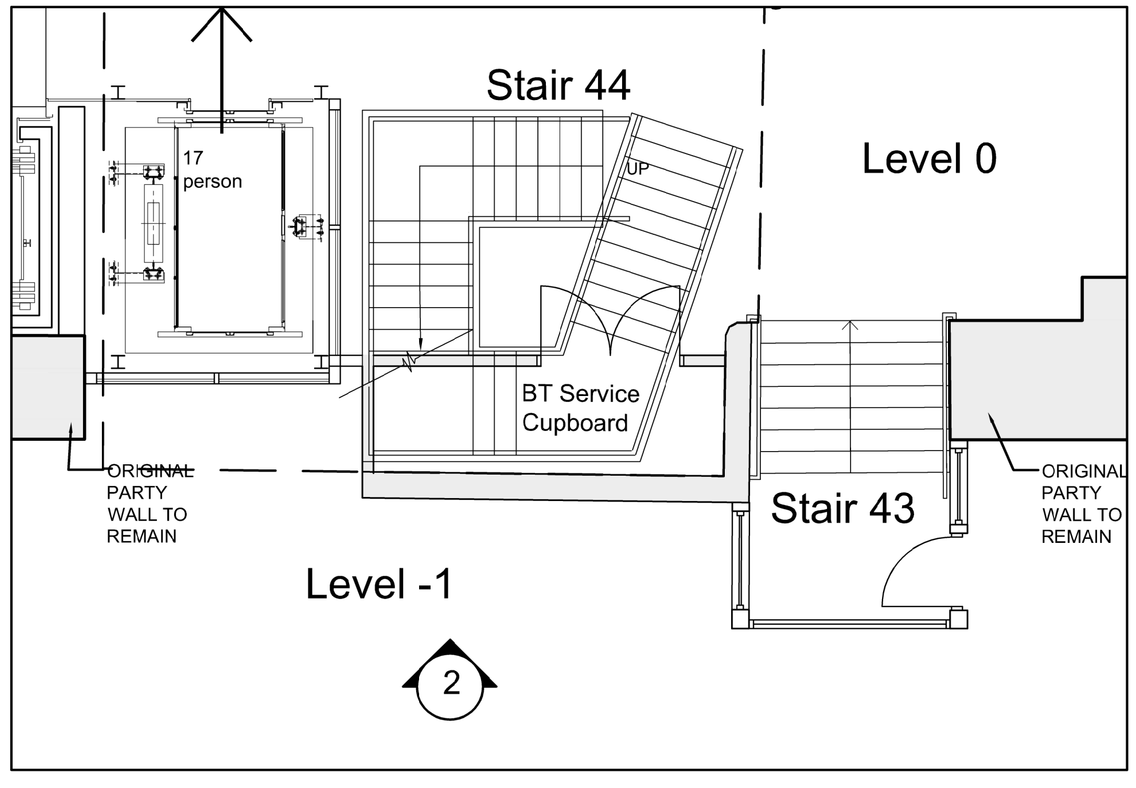

④ PROPOSED GROUND FLOOR PARTY WALL PLAN

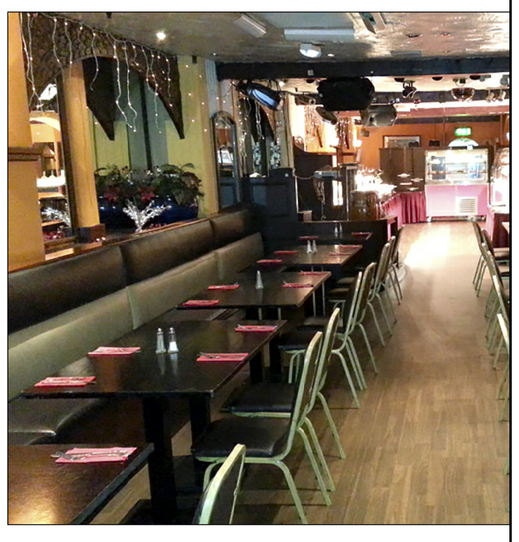

VIEW ALONG EXISTING EFES RESTAURANT LOOKING AT EXISTING PARTY WALL

0 2 4 6 8 10 m

Rev:	Date:	Details:	By:	Chk:
A	28.07.17	Annotations added	JJ	

EngineRoom
Unit E, Bristol Court
Martlesham Heath
Betts Avenue
Ipswich IP5 3RY

PLANNING

Client / Location:
40-46 PRINCESS STREET
MANCHESTER

Drawing:
Existing and Proposed
Internal elevation

Scale:	Date:	Drawn:	Check:
1:50 @ A1	28.04.17	jra	

Job No:	Dwg No:	Rev:
1601008	403	A

© EngineRoom(technical) Ltd. This title block is 100mm wide at full scale.
Do not scale. Work to figured dimensions only which should be verified on site.