CHARLES STREET

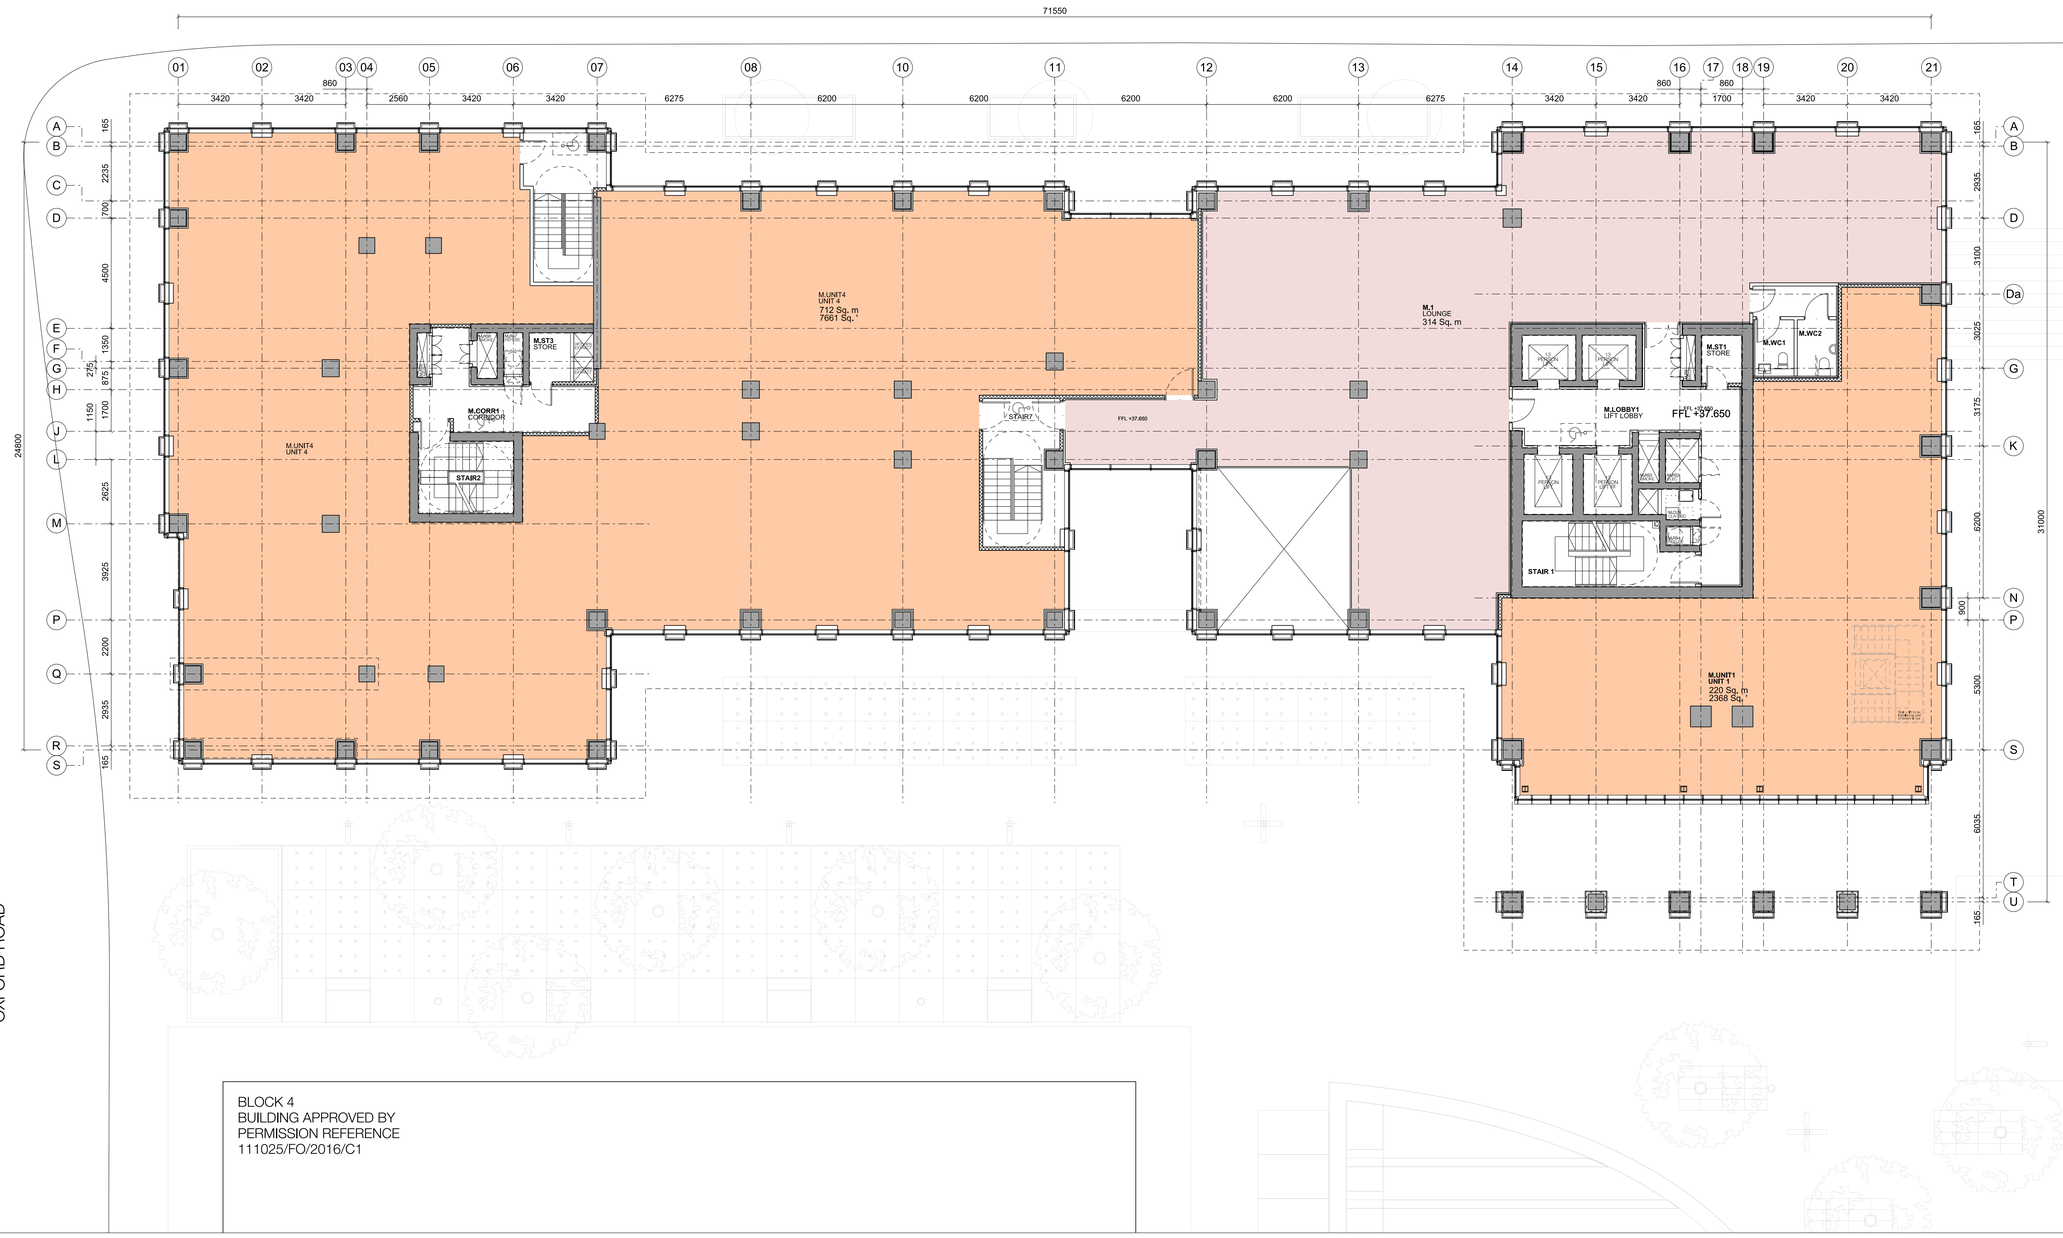

OXFORD ROAD

PLOT 9 BUILDING
APPROVED BY
PERMISSION
REFERENCE
114863/FO/2016

BLOCK 7/8
BUILDING APPROVED BY
PERMISSION REFERENCE
111027/FO/2016/C1

BLOCK 4
BUILDING APPROVED BY
PERMISSION REFERENCE
111025/FO/2016/C1

Rev	Date	Amendment
-	15.01.16	Planning Issue
A	21.04.17	Planning - non-material amendments

Key

- Commercial
- Amenity
- Amenity (back of house)
- Refuse
- Plant

FelldenCleggBradleyStudios LLP

Bath Brewery
Toll Bridge Road
Bath BA1 7DE

t 01225 852545
f 01225 852528
e bath@fcbstudios.com

CIRCLE SQUARE (FORMERLY BBC SITE)
BLOCKS 5 & 6

MEZZANINE LEVEL
GA PLAN

Do not scale
Original printed at A3

Job/Drawing No 1808-02-PA-2004 Amendment A

Scale 1:125@A1 1:250@A3
Date January 2016
Drawn SM

All dimensions to be checked on site