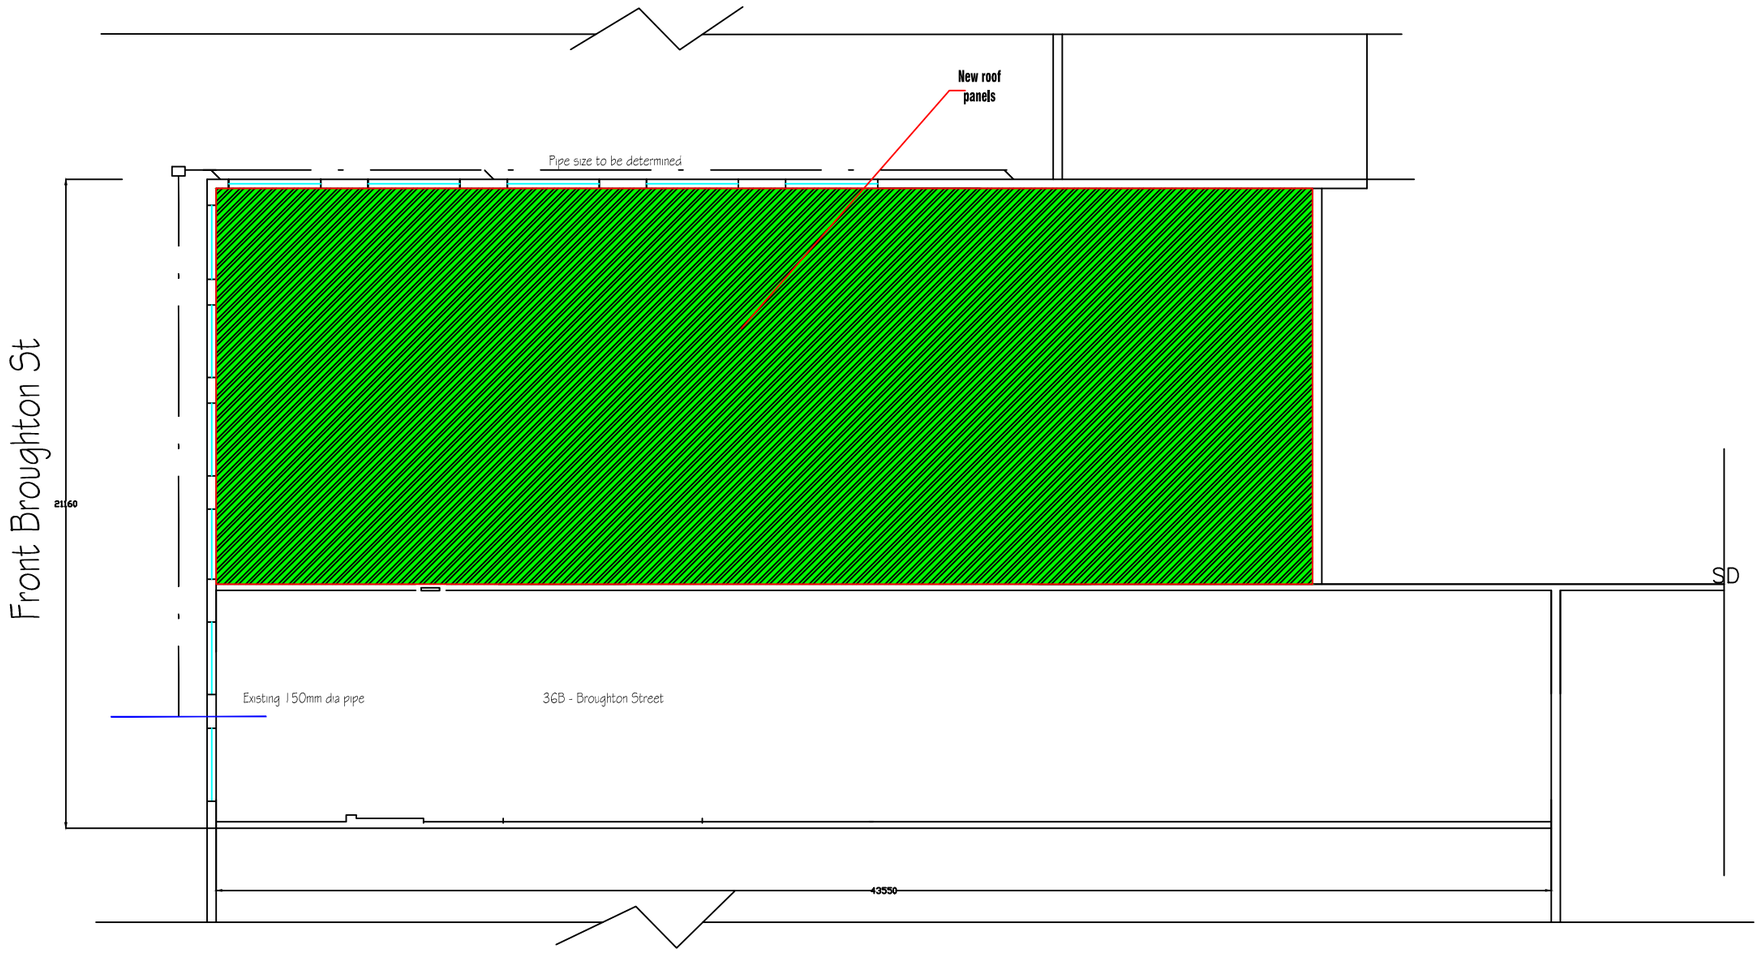

Proposed Roof Plan

		REVISION	initial
no.	date	description	

H S H
Engineering Design Services
428 Cheetham Hill Road Cheetham Manchester
M8 9LE. UK 01617956385,07940197 333

project title	Proposed construction of new roof
client	Sidhu Properties Ltd
dwg. title	Proposed Roof Plan

dwg.no.	sheet no.	scale.	job no.
02		1:200 @ A3	

36 Broughton Street Chetham Hill M8 8NN

drawn by.	checked by.	approved by.	date
ON	TZ	-	Jan 2014