DO NOT SCALE FROM THIS DRAWING
ALL DIMENSIONS MUST BE CHECKED ON SITE BY CONTRACTOR PRIOR TO CONSTRUCTION

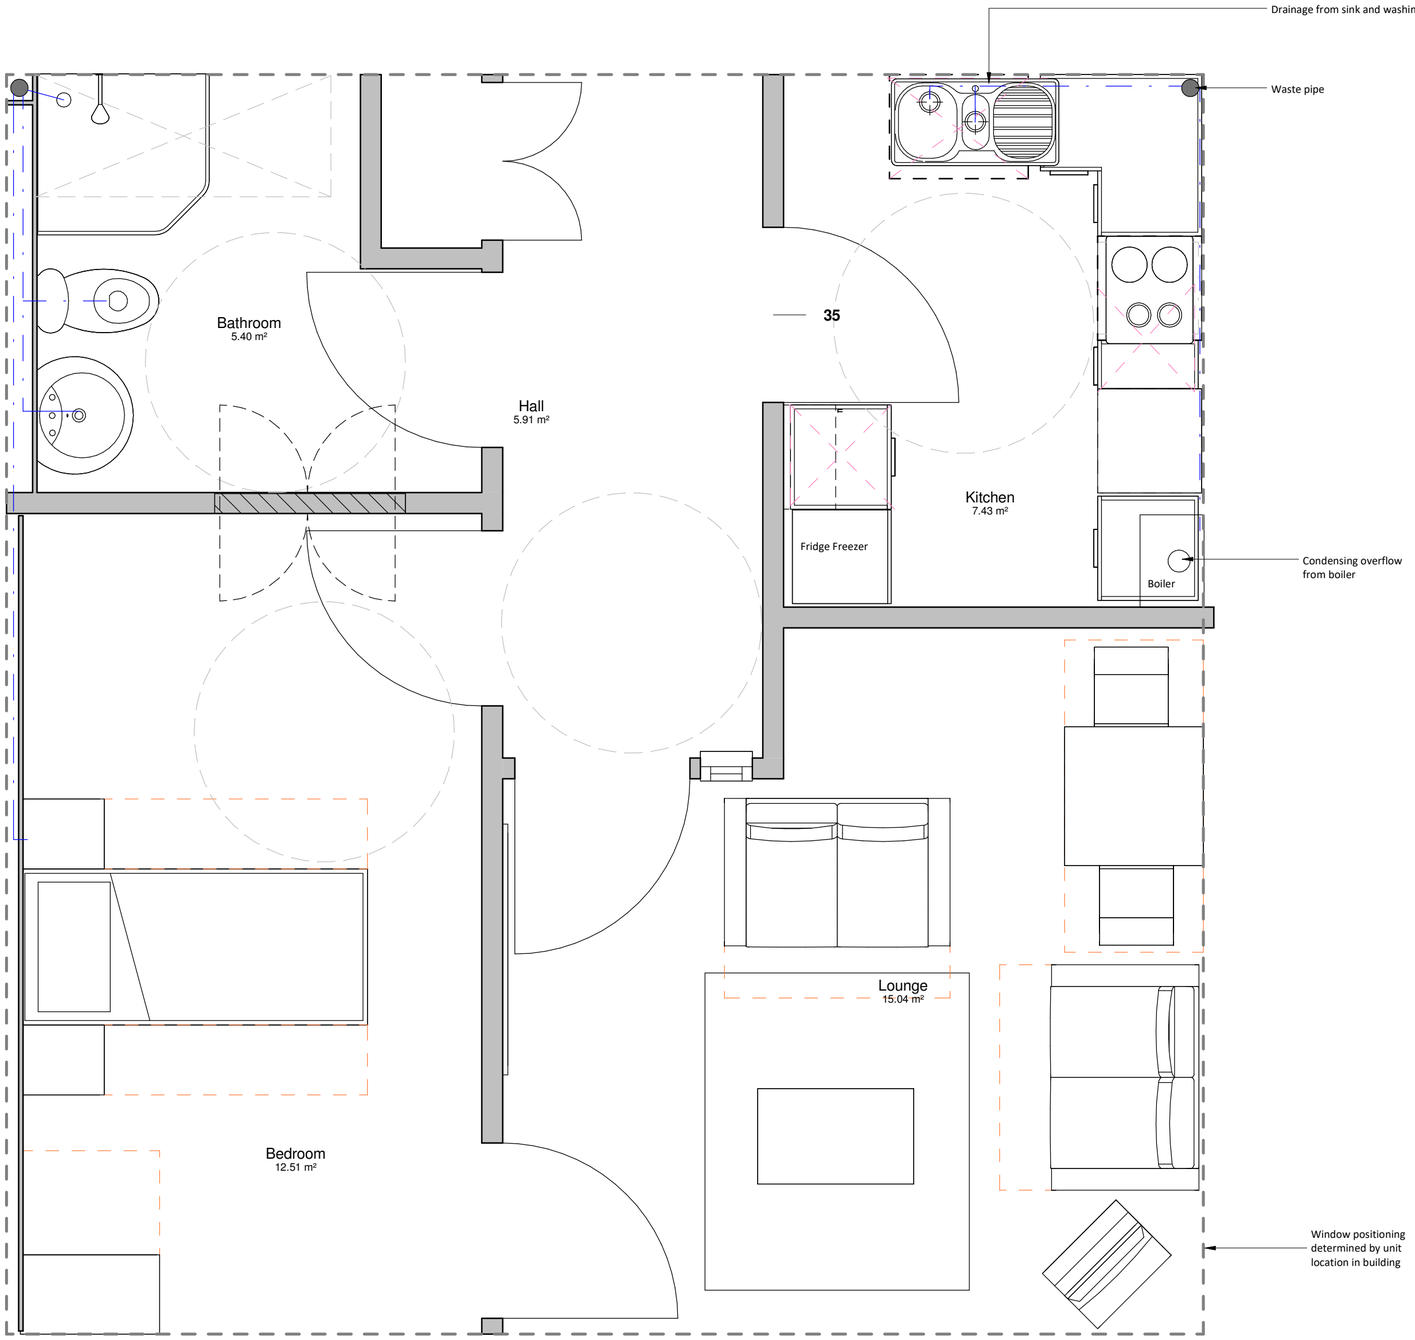

T2.1B2P Unit Plan
1 : 25

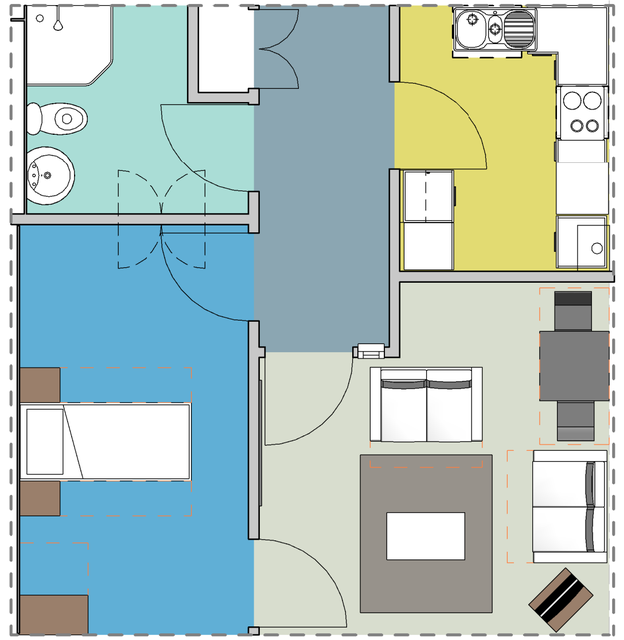

Key Plan
1 : 50

Rev	Date	Int	Description
1	10.07.17	LT	Client name amended

btp ARCHITECTS
RIBA Chartered Practice

Client:
Mosscare Housing Ltd

Project:
LD - Dalbeattie Street, Harpurhey

Description:
T2.1B2P Unit Floor Plan 50m²

Purpose of Issue:
Planning

Drawn By:	Checked By:	Date:	Scale @ A2:
LT	VS	22/06/17	As indicated

Job No:	Status Code:	Drawing No:	Rev:
2913	S2	107	1

File Identifier:
DS-BTP-03-ZZ-DR-A-2913_107

Elizabeth House, 486 Didsbury Road, Heaton Mersey, Stockport, SK4 3BS
t 0161 443 1221 e info@btparchitects.co.uk w www.btparchitects.co.uk