
This drawing is the copyright of Roberts Limbrick l and should not be reproduced in whole or in part or used in any manner whatsoever without their written permission.


Do Not scale off this drawing, use only figured dimensions and report any discrepancies or omissions to the Architect immediately.

rev.	date	description
A	09.05.17	Updated Scheme

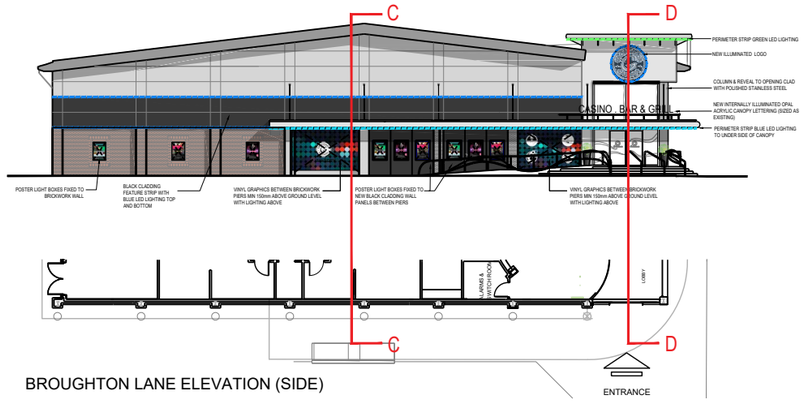


BROUGHTON LANE ELEVATION (SIDE)

0 1 2 5

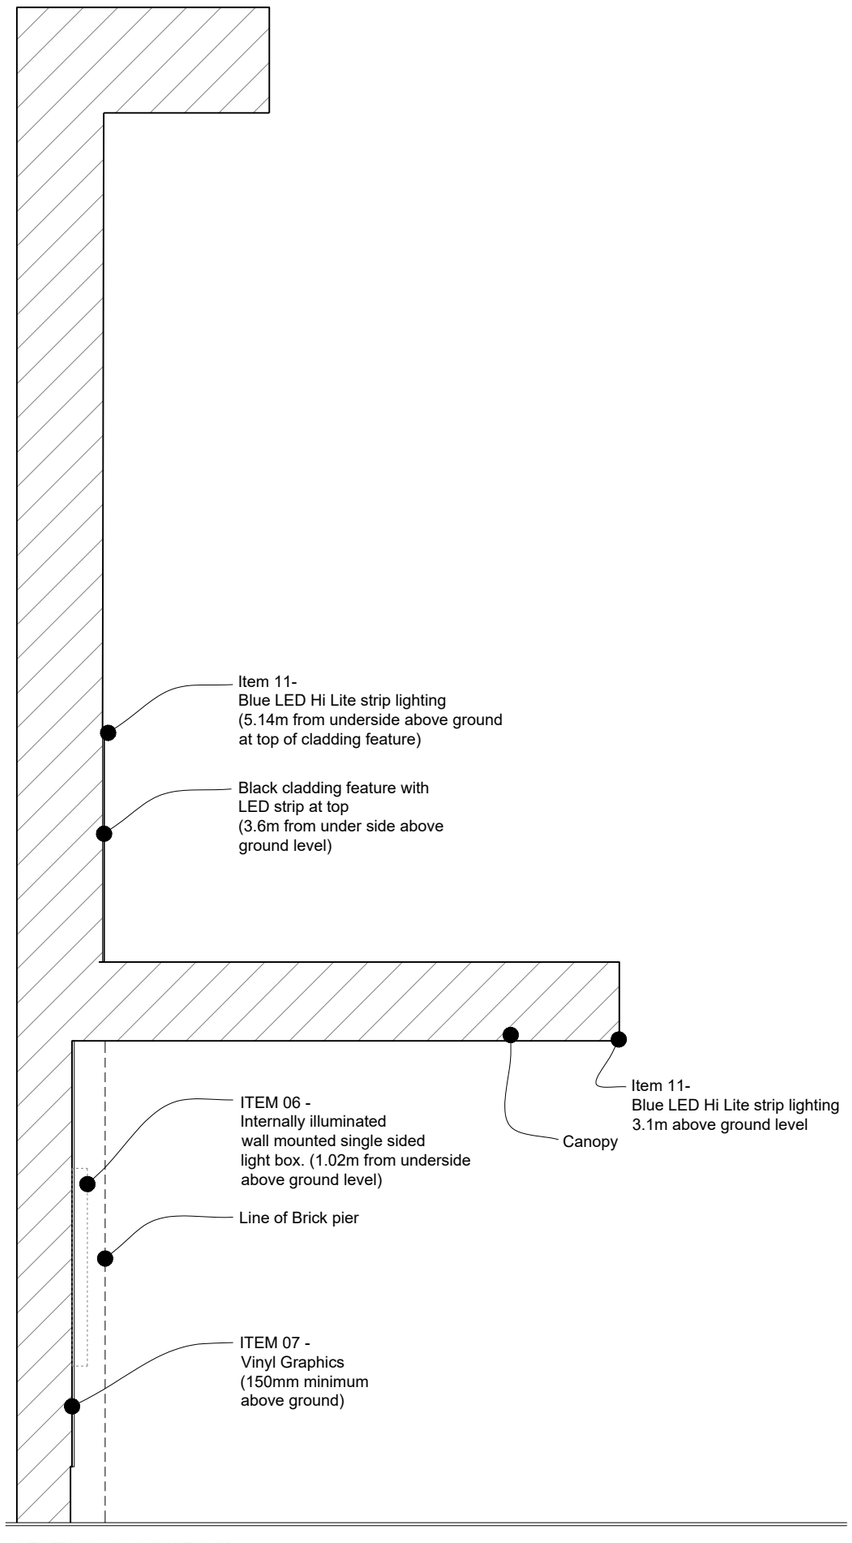

SECTION C-C SCALE 1:20

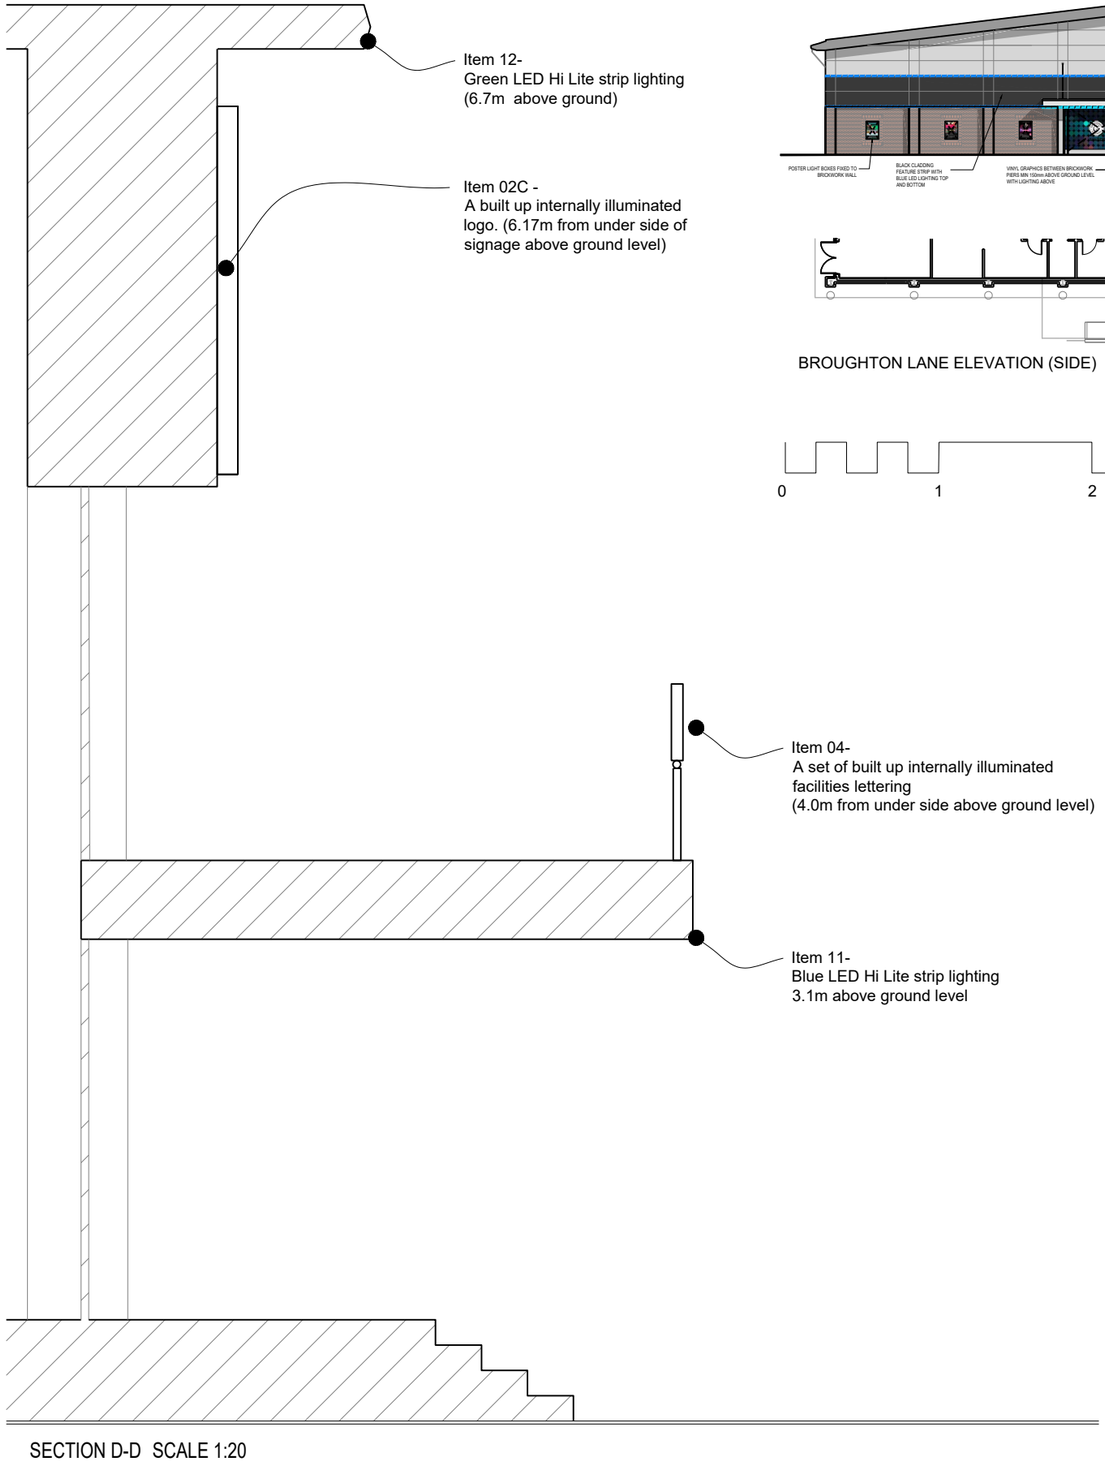

SECTION D-D SCALE 1:20

* **REFER TO ASHLEIGH SIGNS DETAIL PACK FOR SPECIFICATIONS**

* **HEIGHTS OF SIGNAGE MEASURED FROM UNDERSIDE OF SIGNAGE AT SECTION LINES, GROUND LEVEL VARIES.**

Roberts Limbrick ARCHITECTS

project

GROSVENOR CASINO, EXTERNAL SIGNAGE
BURY NEW ROAD
MANCHESTER, M8 9SG

client

RANK GROUP GAMING

drawing

PROPOSED EXTERNAL CROSS SECTIONS (2)

status

PLANNING

ROBERTS LIMBRICK LTD

The Carriage Building,
Bruton Way,
Gloucester. GL1 1DG
T. 03333 405 500
F. 03333 408 920
mail@robertslimbrick.com
www. robertslimbrick.com

Registered Office : England No. 06658029

scale 1/20 @ A1

date 11/08/16 **author** DNEJ

project	drg no.	rev.
8339	PL008	A