5 BRANDFORTH RD
MANCHESTER
M8 0AH

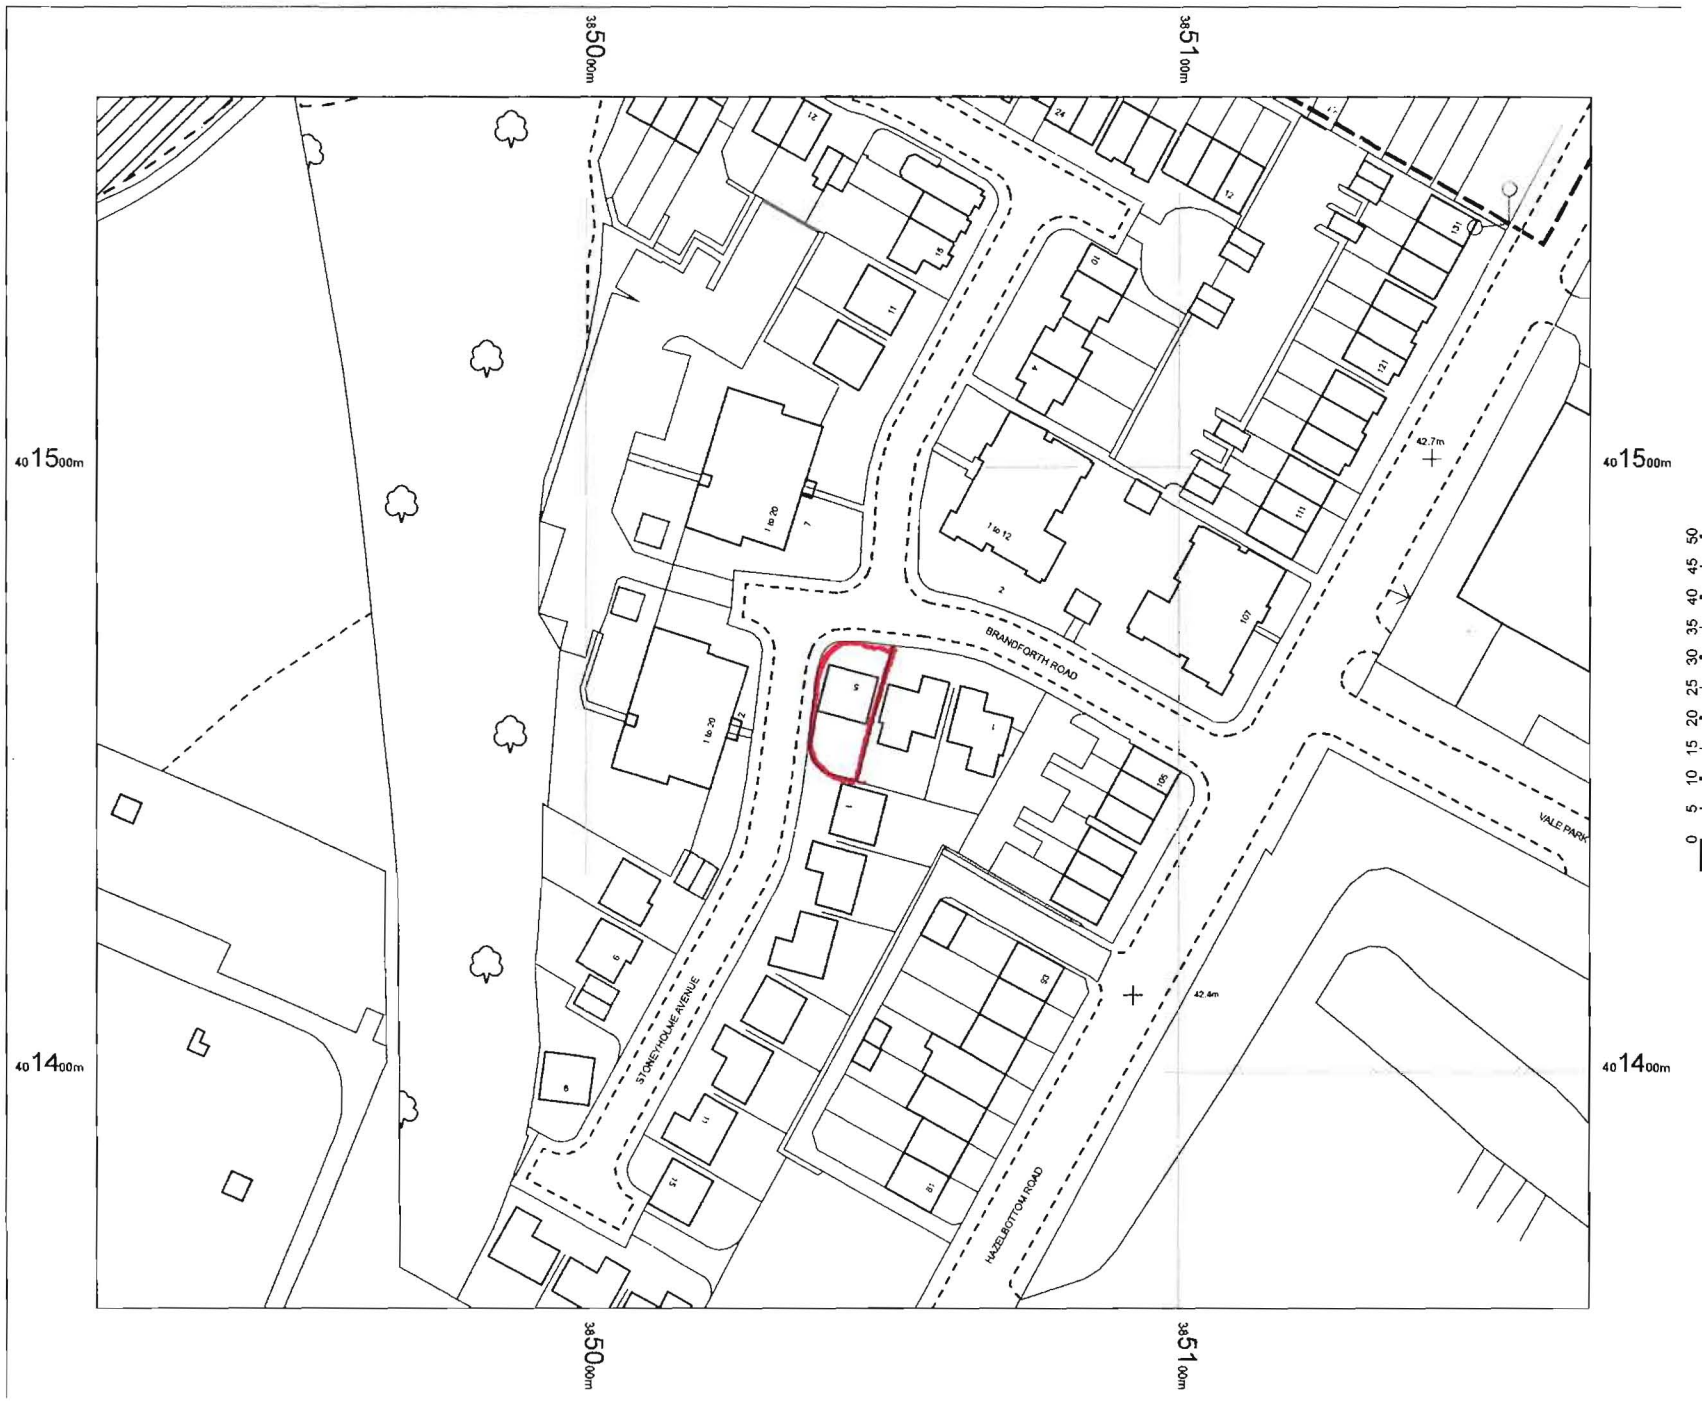

N

OS MasterMap 1250/2500/10000
scale
01 March 2016, ID:
BW1-00506932
maps.blackwell.co.uk

1:1250 scale print at A4, Centre:
385044 E, 401461 N

©Crown Copyright Ordnance
Survey. Licence no. 100041040

Data

BLACKWELL'S
www.blackwellmapping.co.uk

TEL. 0113 245 2623
comments@maps.blackwell.co.uk