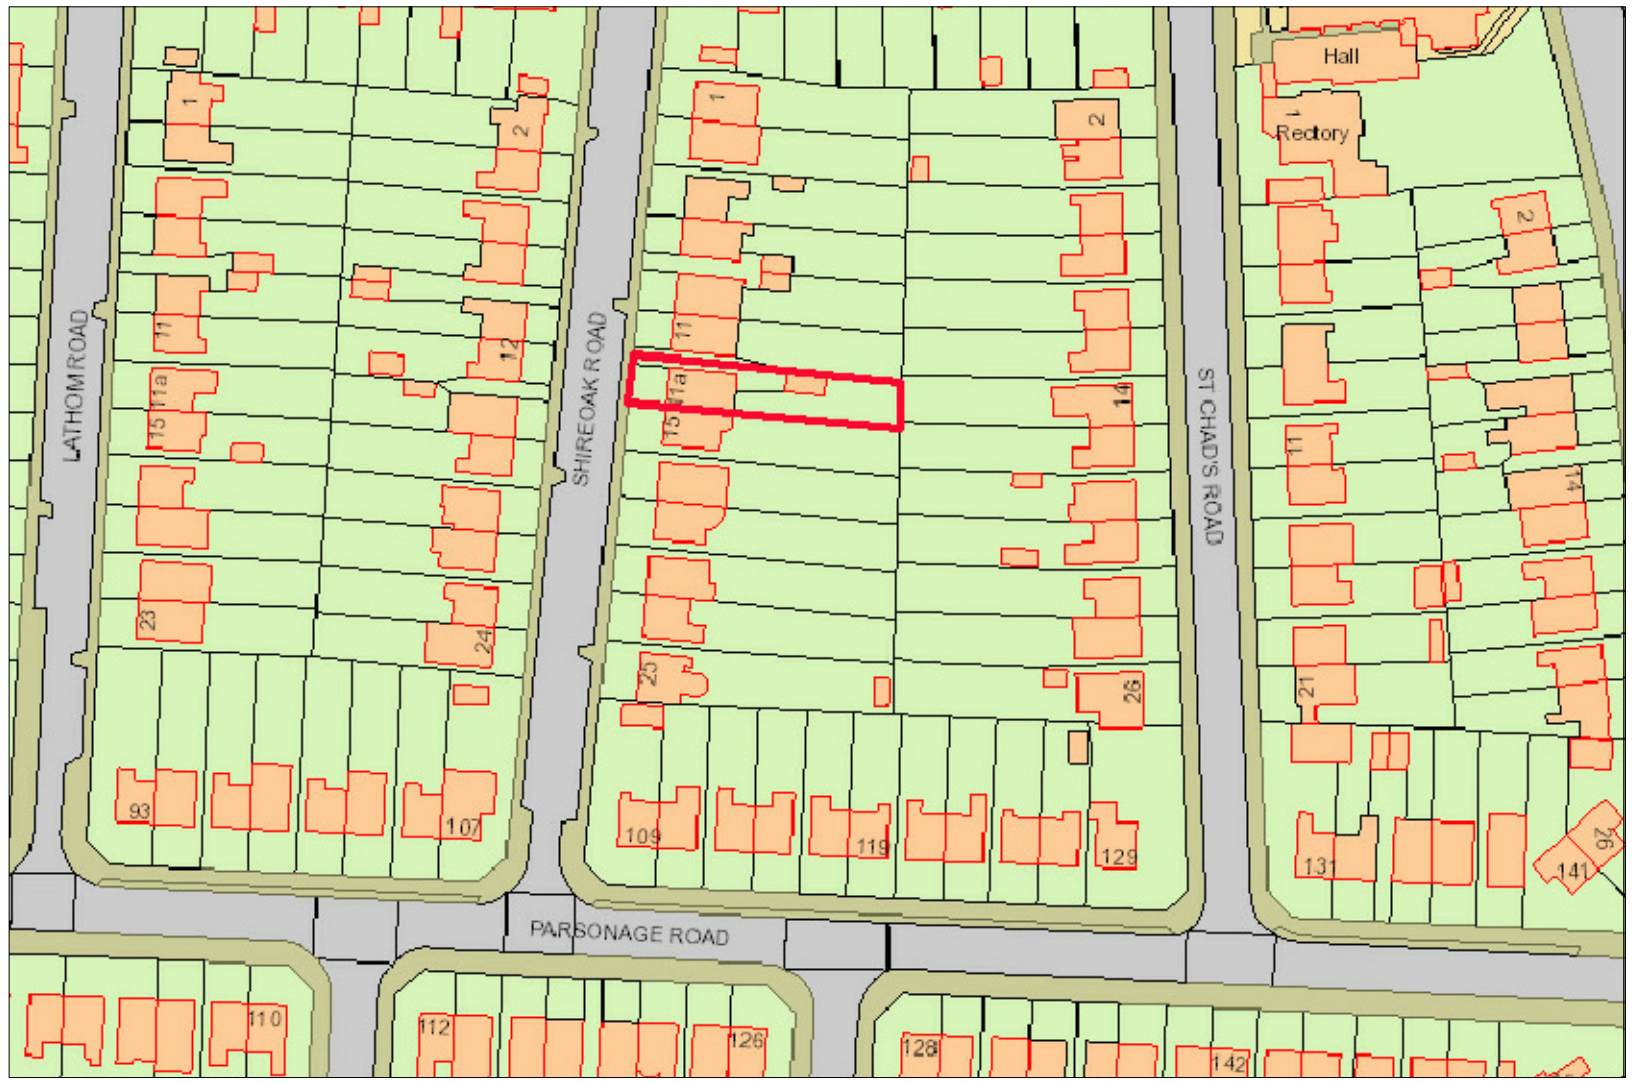


Notes :-
Do not scale from this drawing .

All dimensions to be checked on site prior to the commencement of works.

All work & drainage to be to the entire satisfaction of the local authority , statutory undertakings & in accordance with the current building regulations.

Any drains passing under building to be exposed & encased in 150mm conc.

All structural timber is to be stress graded

| Rev. | | By | Date |
|---|---|---|---|

pha ARCHITECTS

Chartered Architects & Interior Designers
1 Cranleigh Avenue
Stockport
SK4 3 PZ

Tel : 07581 056 056

Site
11A Shireoak Road
Withington
Manchester

Title
Location Plan

| Project Manager/ Checked | Drawn By | Scale | Date |
|---|---|---|---|
| | | 1:1250 @ A3 | 0516 |
| Arch./Des. | Drawing Number | F01//MK/05 | Rev. |