

REAR ELEVATION

SIDE ELEVATION

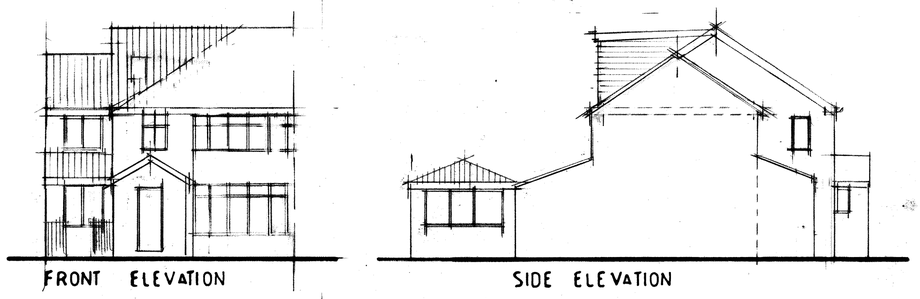

FRONT ELEVATION

SIDE ELEVATION

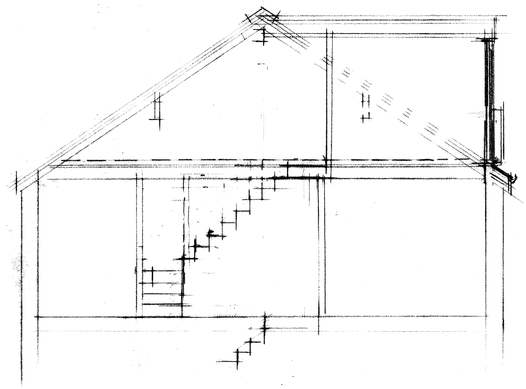

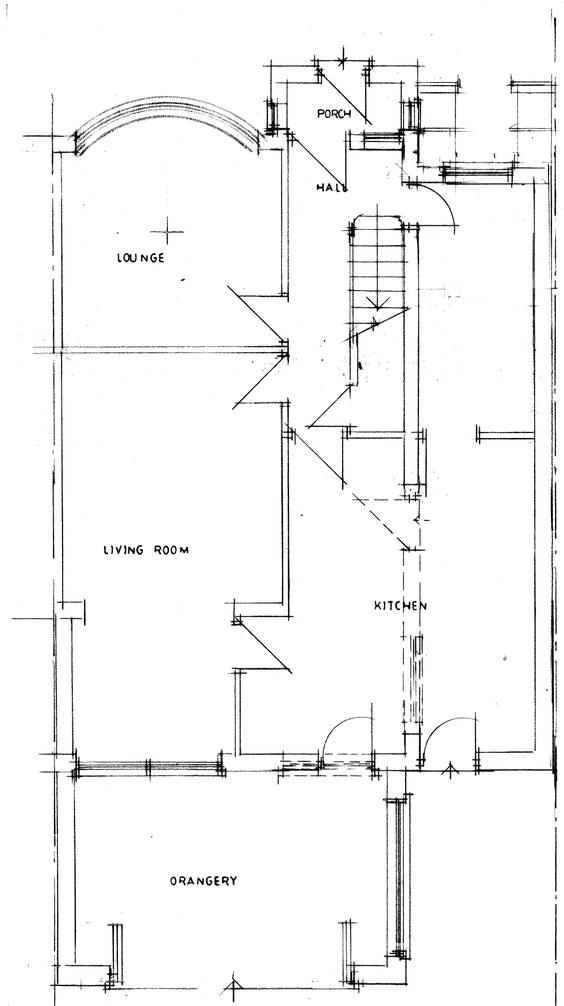

GROUND FLOOR PLAN

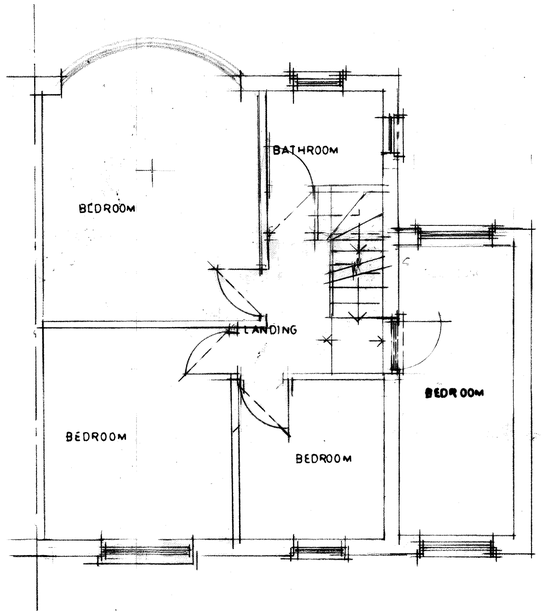

FIRST FLOOR PLAN

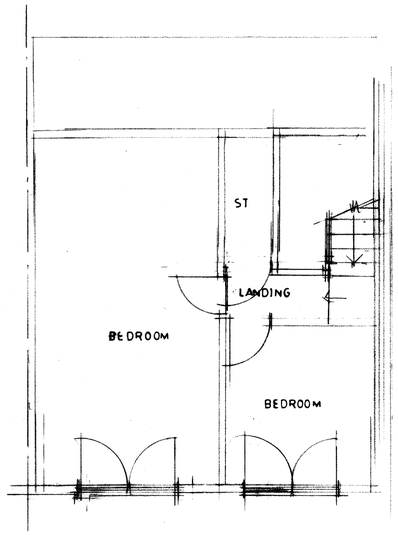

SECOND FLOOR PLAN

CLIENT
MR M HUSAN
45 DELACOURT ROAD
FALLOWFIELD M14 6BU

JOB TITLE
PROPOSED EXTENSIONS

DRG. TITLE
SCHEME DRAWING

HOLBOROW + ORMESHER Limited
architectural & interior design
Station House
Adams Hill
Knutsford
Cheshire WA16 6DN
telephone : 01565 652275
fax : 01565 750501

ISSUE	ORIGINAL	1	2	3	4	5	6	7
REVISION		A	B					
DATE		4.4.97	14.4.97					
DRAWN		DH	MH					
CHECKED								
APPROVED								

SCALE 1:50 & 1:100 at A1

DRAWING NUMBER 1787/17/01 REV B

M 513650 R