

DESIGN INTENT DRAWING ONLY.
ANY CONSTRUCTION MUST COMPLY WITH ALL APPLICABLE BUILDING REGULATIONS.


ALL DIMENSIONS IN MM.

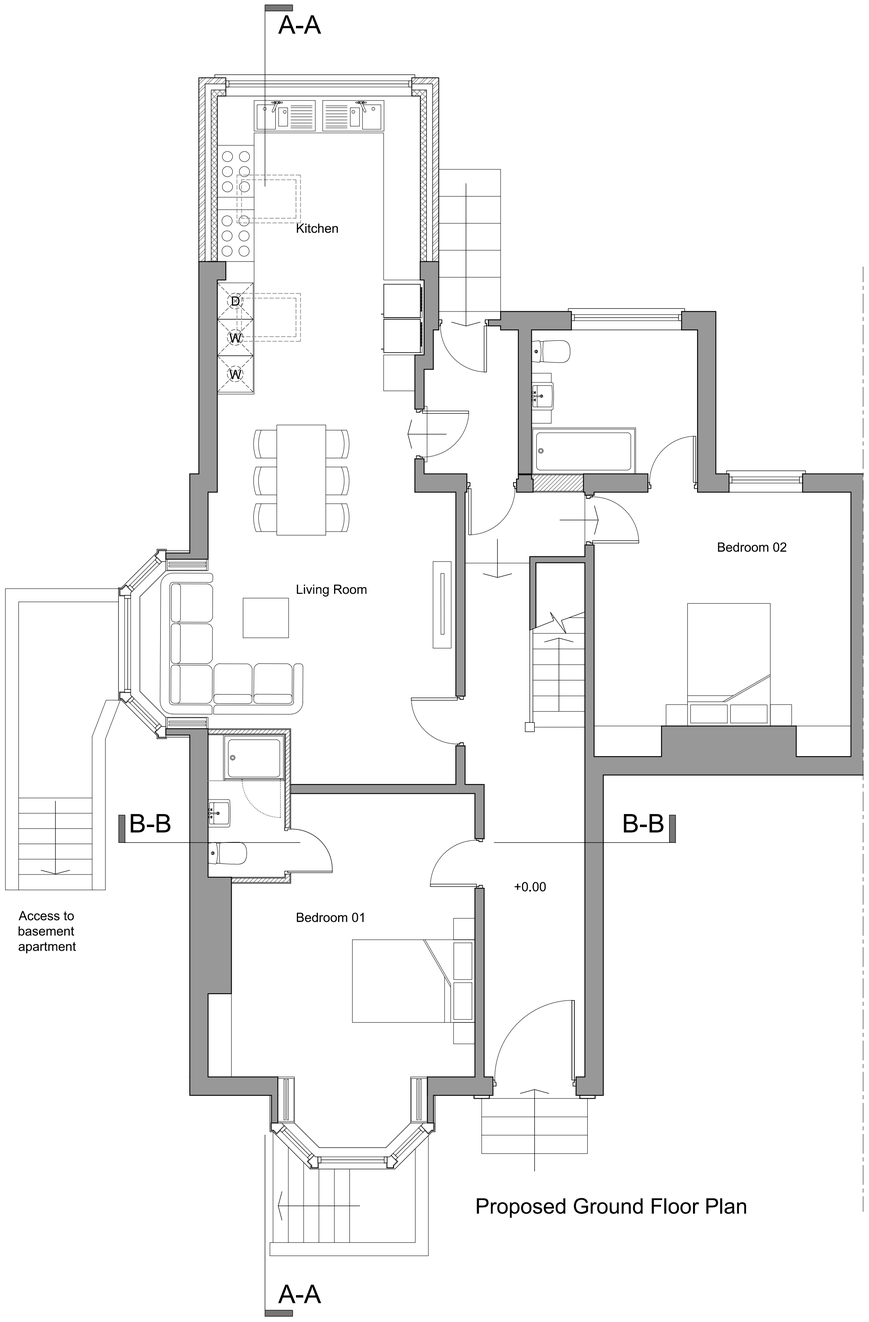


Proposed Ground Floor Plan

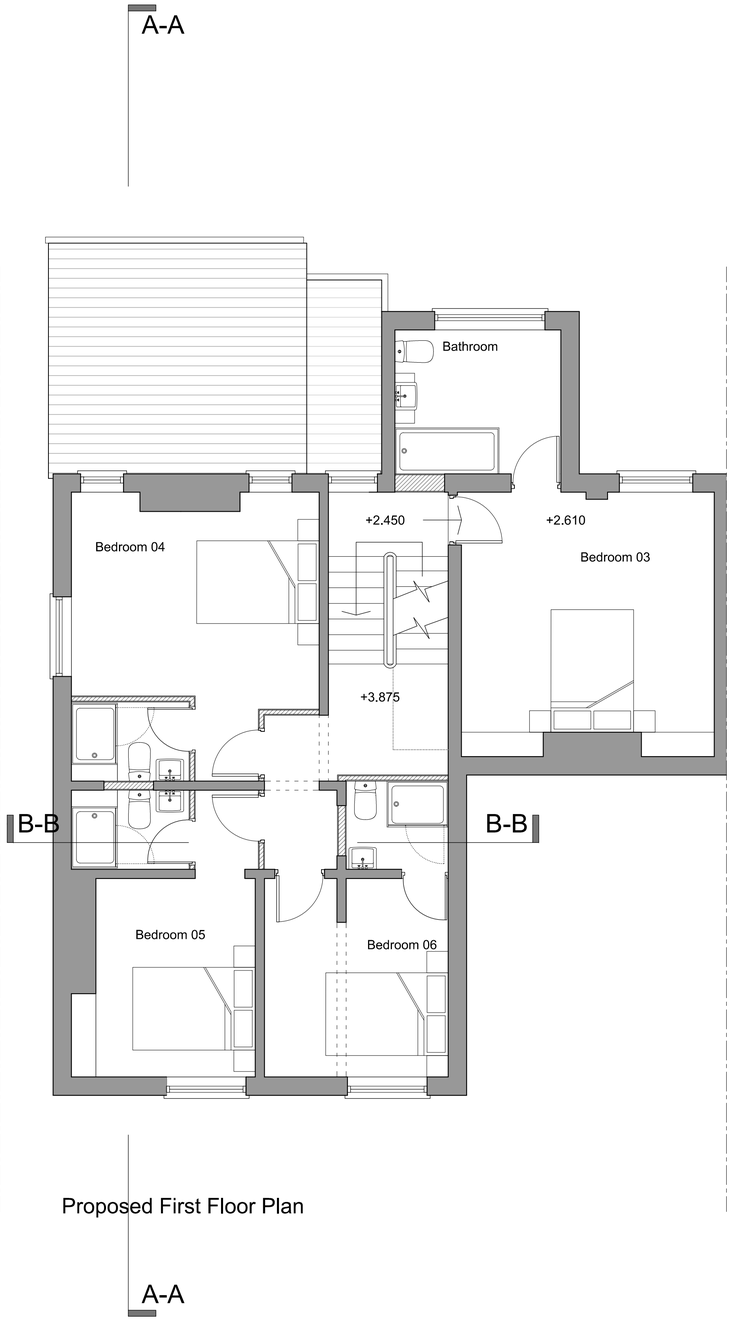


Proposed First Floor Plan

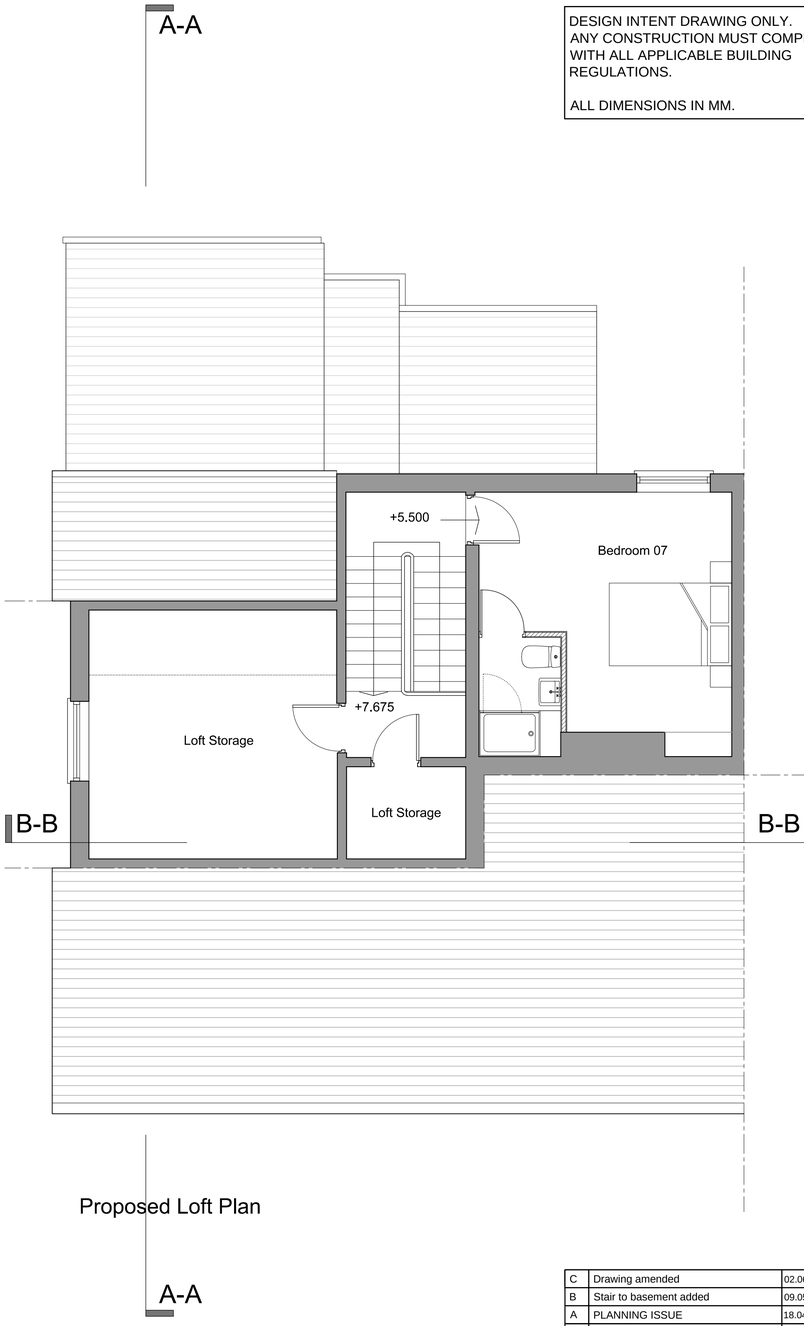


Proposed Loft Plan

| Rev | Ammendment | Date |
|---|---|---|
| C | Drawing amended | 02.06.17 |
| B | Stair to basement added | 09.05.17 |
| A | PLANNING ISSUE | 18.04.16 |


NK ARCHITECTS

t 0161 8501045
m 07814 024033
e info@nk-architects.com
w www.nk-architects.com
a Sovereign House
Stockport Road
Cheadle, SK8 2EA


PROJECT:
EXTENSION TO EXISTING BUILDING

ADDRESS:
359 WILMSLOW ROAD
MANCHESTER M14 6XU

DRG:
PROPOSED PLANS

DRG STATUS:
PLANNING SUBMISSION

DATE: March 2017 DRAWN: UU
SCALE: 1:50 CHECKED: ANK
SIZE: A1 DRG NO: 496.03C


COPYRIGHT © 2007 NK ARCHITECTS (MCR) LIMITED. ALL RIGHTS RESERVED.
REFER TO DIMENSIONS AND DO NOT SCALE.