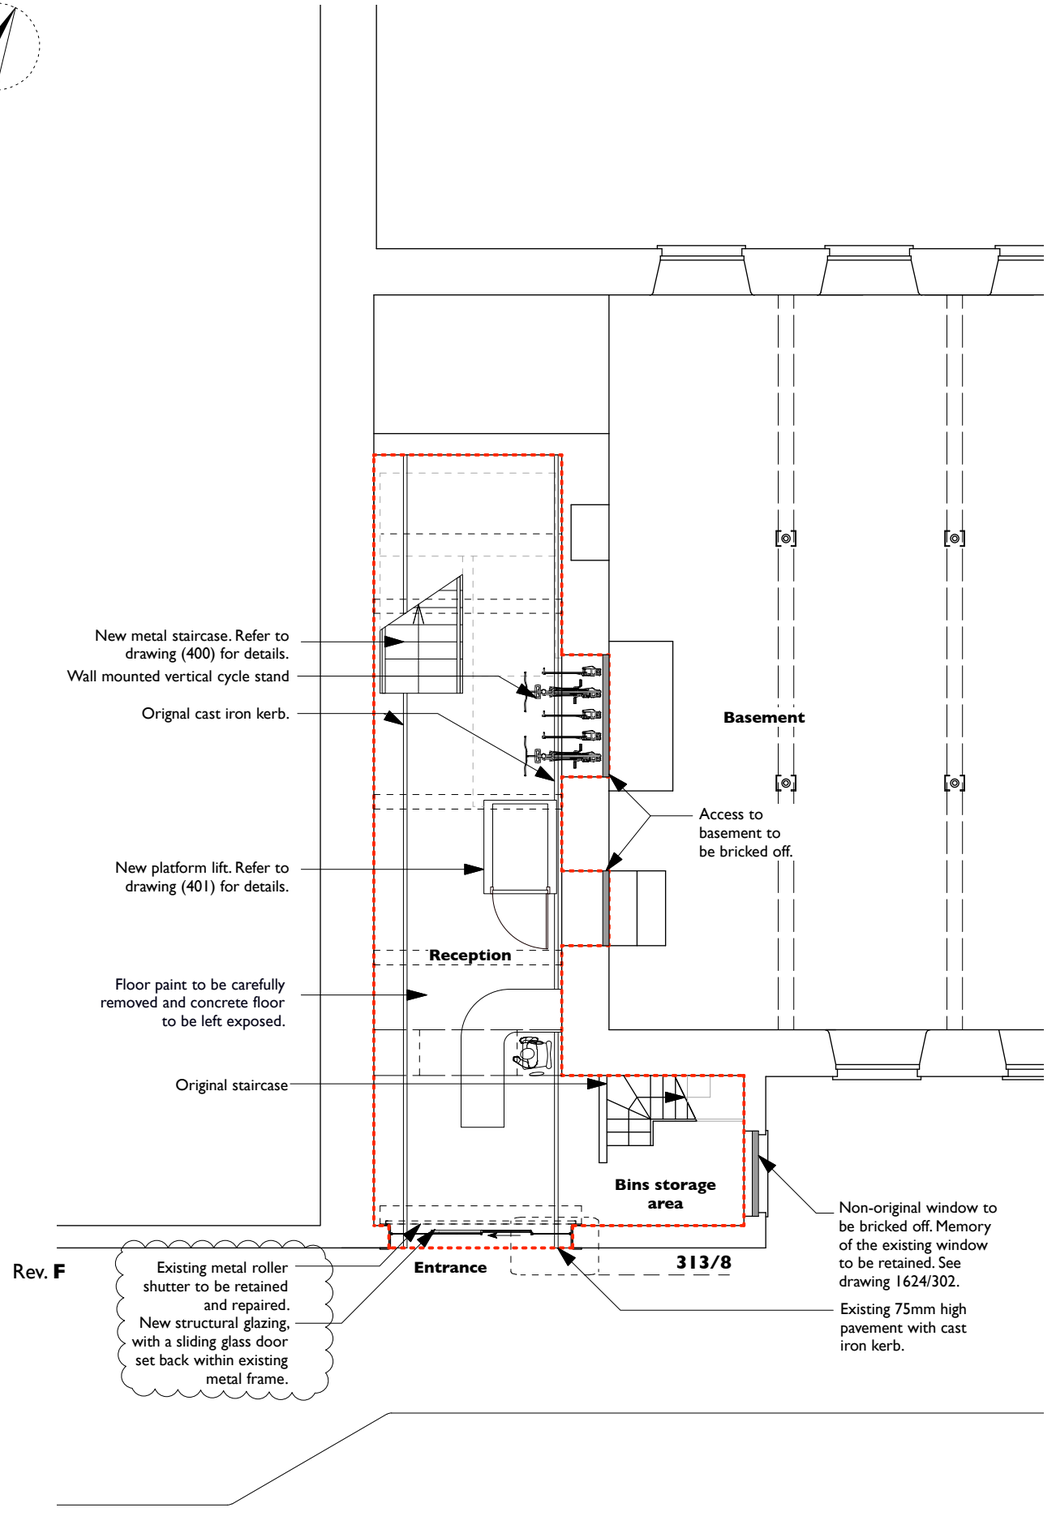


COPYRIGHT OF ATELIER MB LTD
DO NOT SCALE FROM THIS DRAWING
DIMENSIONSTO BE CHECKED ON SITE

Proposed
Existing
Downstand beams
Extent of works

Rev	Note	DRN	CHK
F 23.05.17	Draught lobby removed. Entrance glazing set back.	ZS	AB
E 21.02.17	Staircase in loading bay revised to allow for bike storage underneath.	ZS	RM
D 09.02.17	Ramp added and existing kerb in Loading bay shown. Annotations revised.	ZS	AB
C Oct 16	Beams updated.		
B Sept 16	Layout revised, plan updated. Annotations ammended.		
A Sept 16	Annotation revised.		

Chatham Mill
Manchester

Loading Bay Floor Plan
Proposed

scheme 1624
drwg no. **P(100)**
rev F

scale **1:100@A3**
date first drawn Apr 16
drawn ZS

SK *sketch* ***P*** *proposed* ***T*** *tender* ***C*** *construction* ***AB*** *asbuilt*

www.ateliermb.co.uk
t 0161 236 0051
e architect@ateliermb.co.uk

Atelier MB
Urban Architects