All dimensions shall be verified by the Contractor(s) on site prior to work commencing and relevant orders being placed. Do not scale from this drawing and only work to written dimensions. Any discrepancies to be brought to the attention of the Contract Administrator for instructions prior to proceeding.

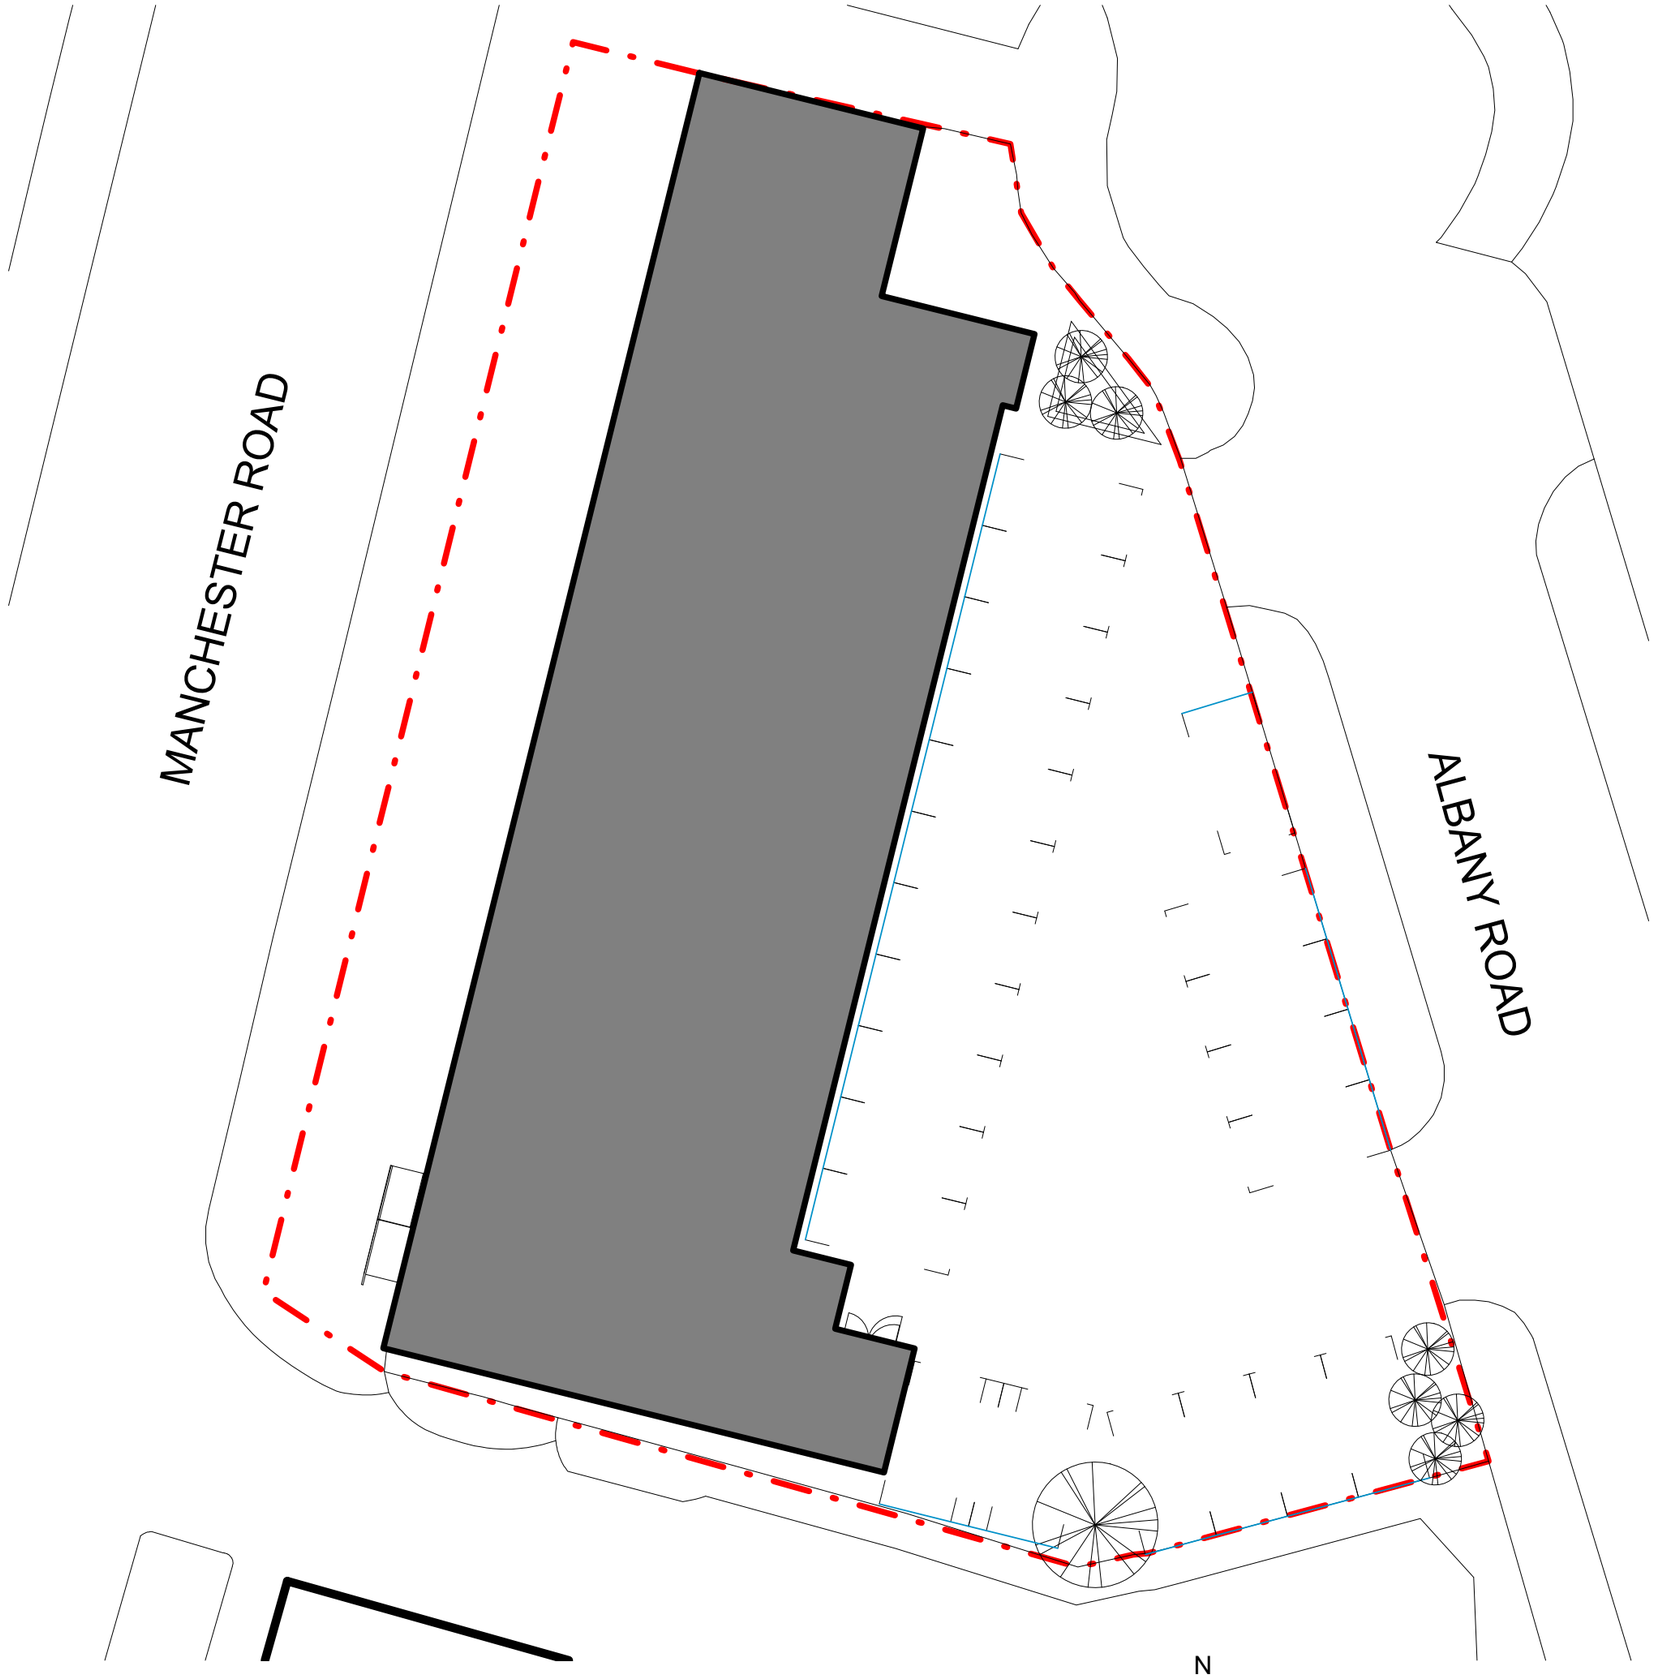

1 Site Plan - Existing
1 : 200

DRAWING SCALE 1:200

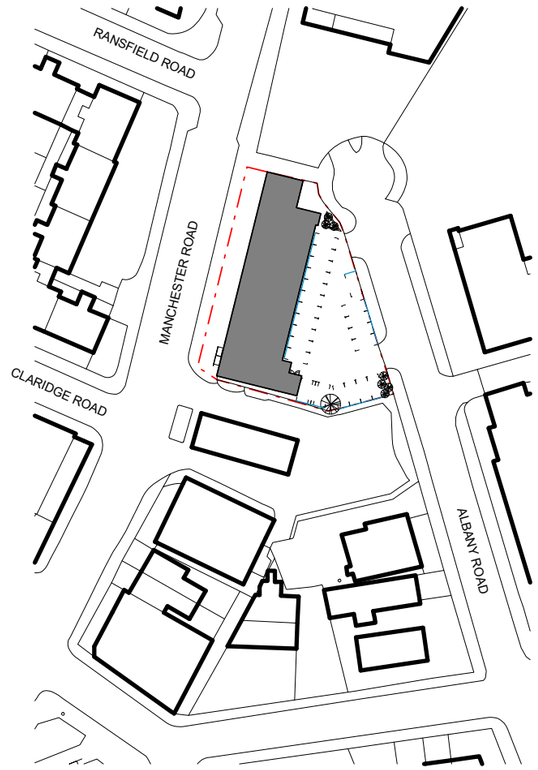

2 Site Location Plan - Existing
1 : 1250

0 5 10 20 30 40 50 75 100m

DRAWING SCALE 1:1250

REV.	DATE	COMMENT

☐ CONCEPT ☒ PLANNING ☐ BUILDING CONTROL

☐ COMMENT ☐ TENDER ☐ CONSTRUCTION

UNIT 4
BOTANIC ESTATE
198 EDGE LANE
LIVERPOOL
L7 9PL

T: 0151 228 4666
F: 0151 228 8666
E: admin@dvarchitects.co.uk

dv ARCHITECTS

CLIENT:
-

PROJECT:
Manchester Street, Chorlton

DRAWING:
Existing Site Location Plan

PROJECT N°:	DRAWING N°:	REV:	SCALE:	DRAWN:
1463	PL 0001		As indicated	LW
			SHEET: A3	CHECKED: GW
				DATE: 19.08.2016