DRAWING No:6 - 16/6/17

6

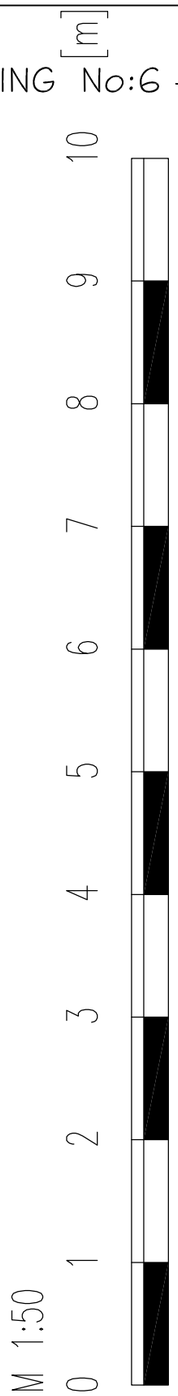


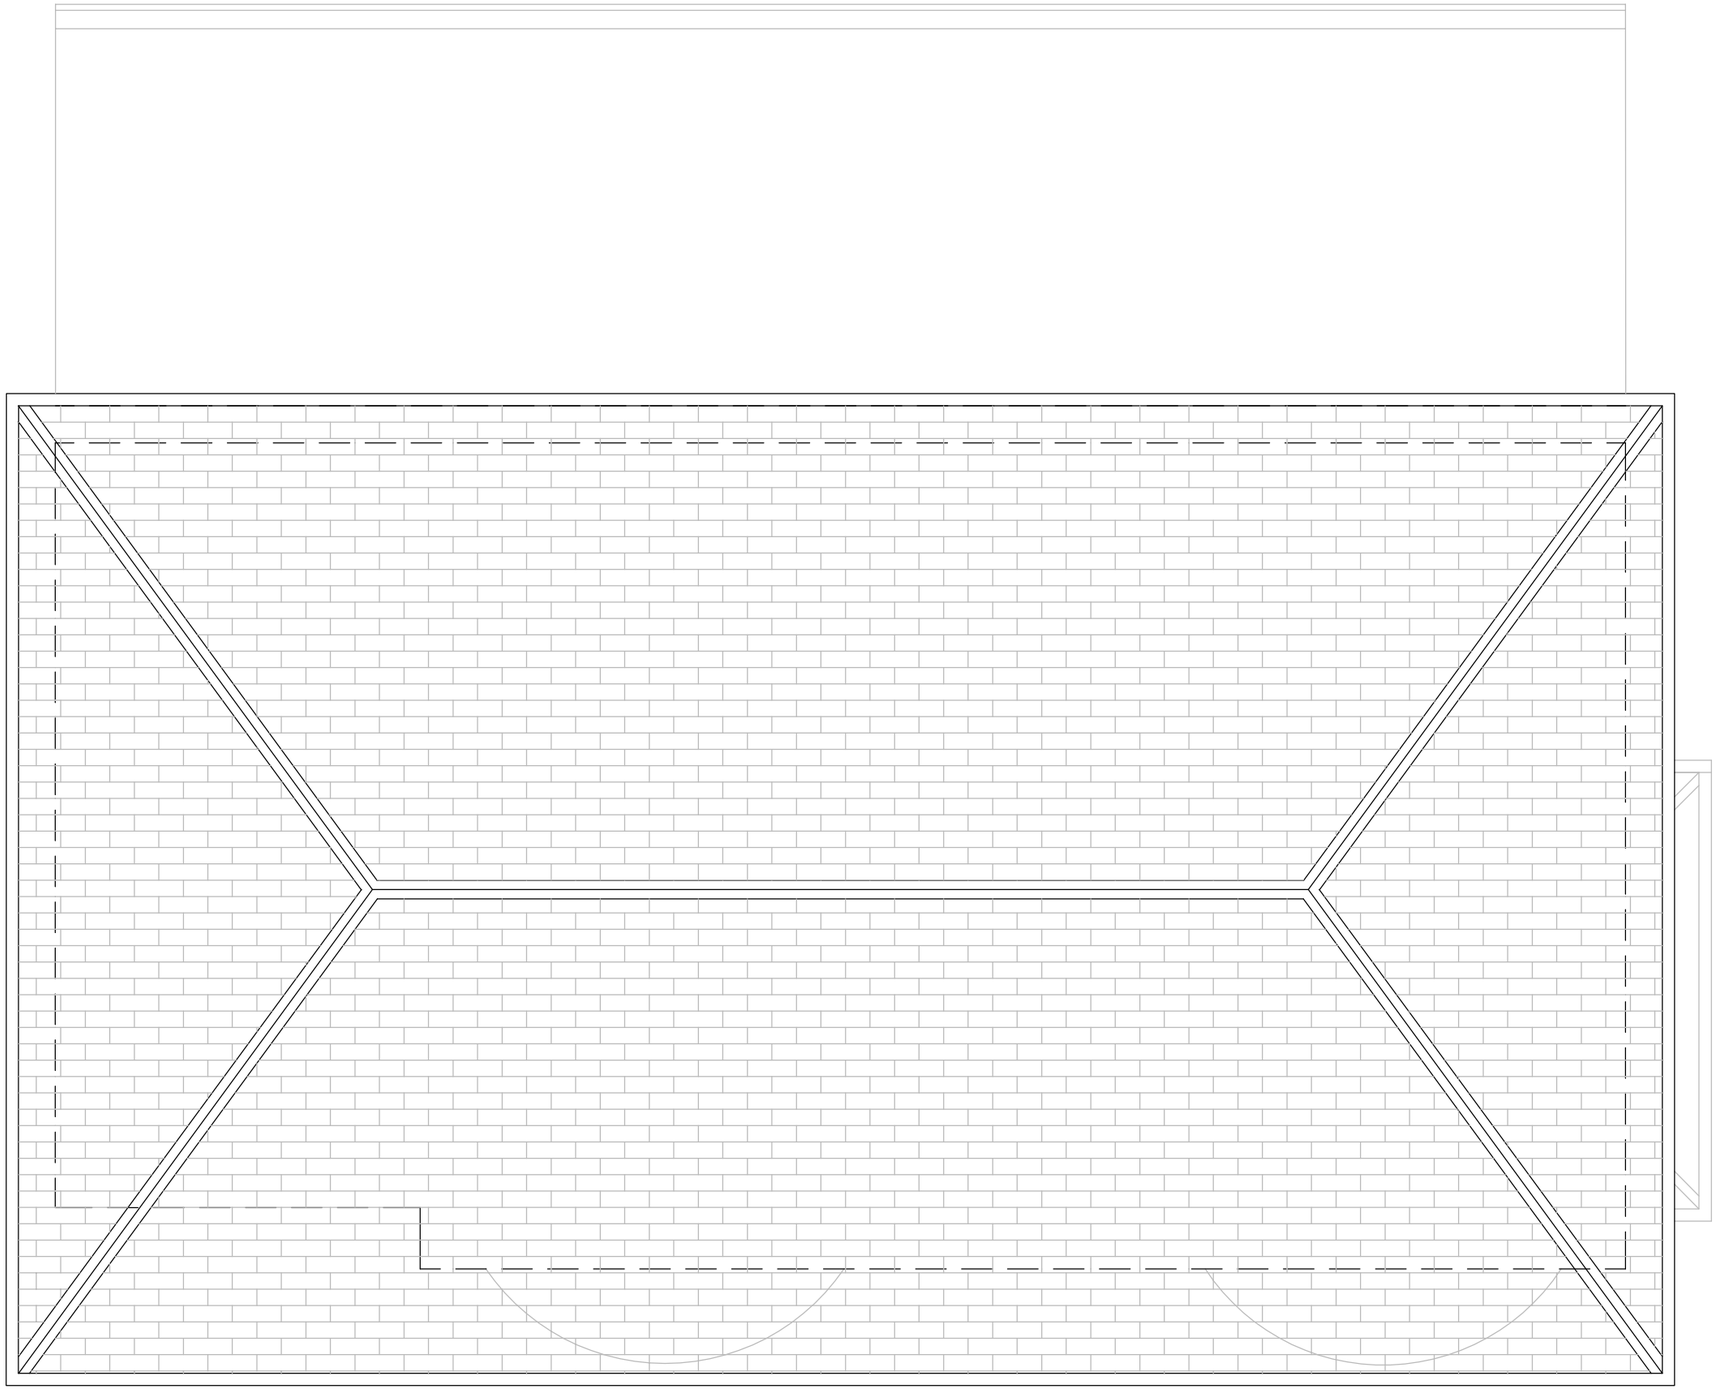

# PROPOSED ROOF PLAN

| job title: | drawing title: | Date: |
|---|---|---|
| 926 Rochdale Road Manchester M9 7EP<br>EXTENSIONS AND ALTERATIONS – | PLANS - PROPOSED ROOF | MAY 17 |
| | | Scale: 1:50 |
| | | Rev'd - |

NO DIMENSIONS TO BE SCALED OFF THIS DRAWING. THIS DRAWING IS ONLY PRODUCED FOR SUBMISSION UNDER THE BUILDING REGULATIONS AND/OR PLANNING ACTS. THIS DRAWING MUST NOT BE USED AS A WORKING DRAWING. ALL DRAWINGS MUST BE READ IN CONJUNCTION WITH EACH OTHER AND ANY BUILDING REGULATION OR OTHER NOTES WITH THE APPROVED APPLICATION