FOR CONTINUATION REFER TO DRAWING M427 L(2-)02

FOR CONTINUATION REFER TO DRAWING M427 L(2-)03

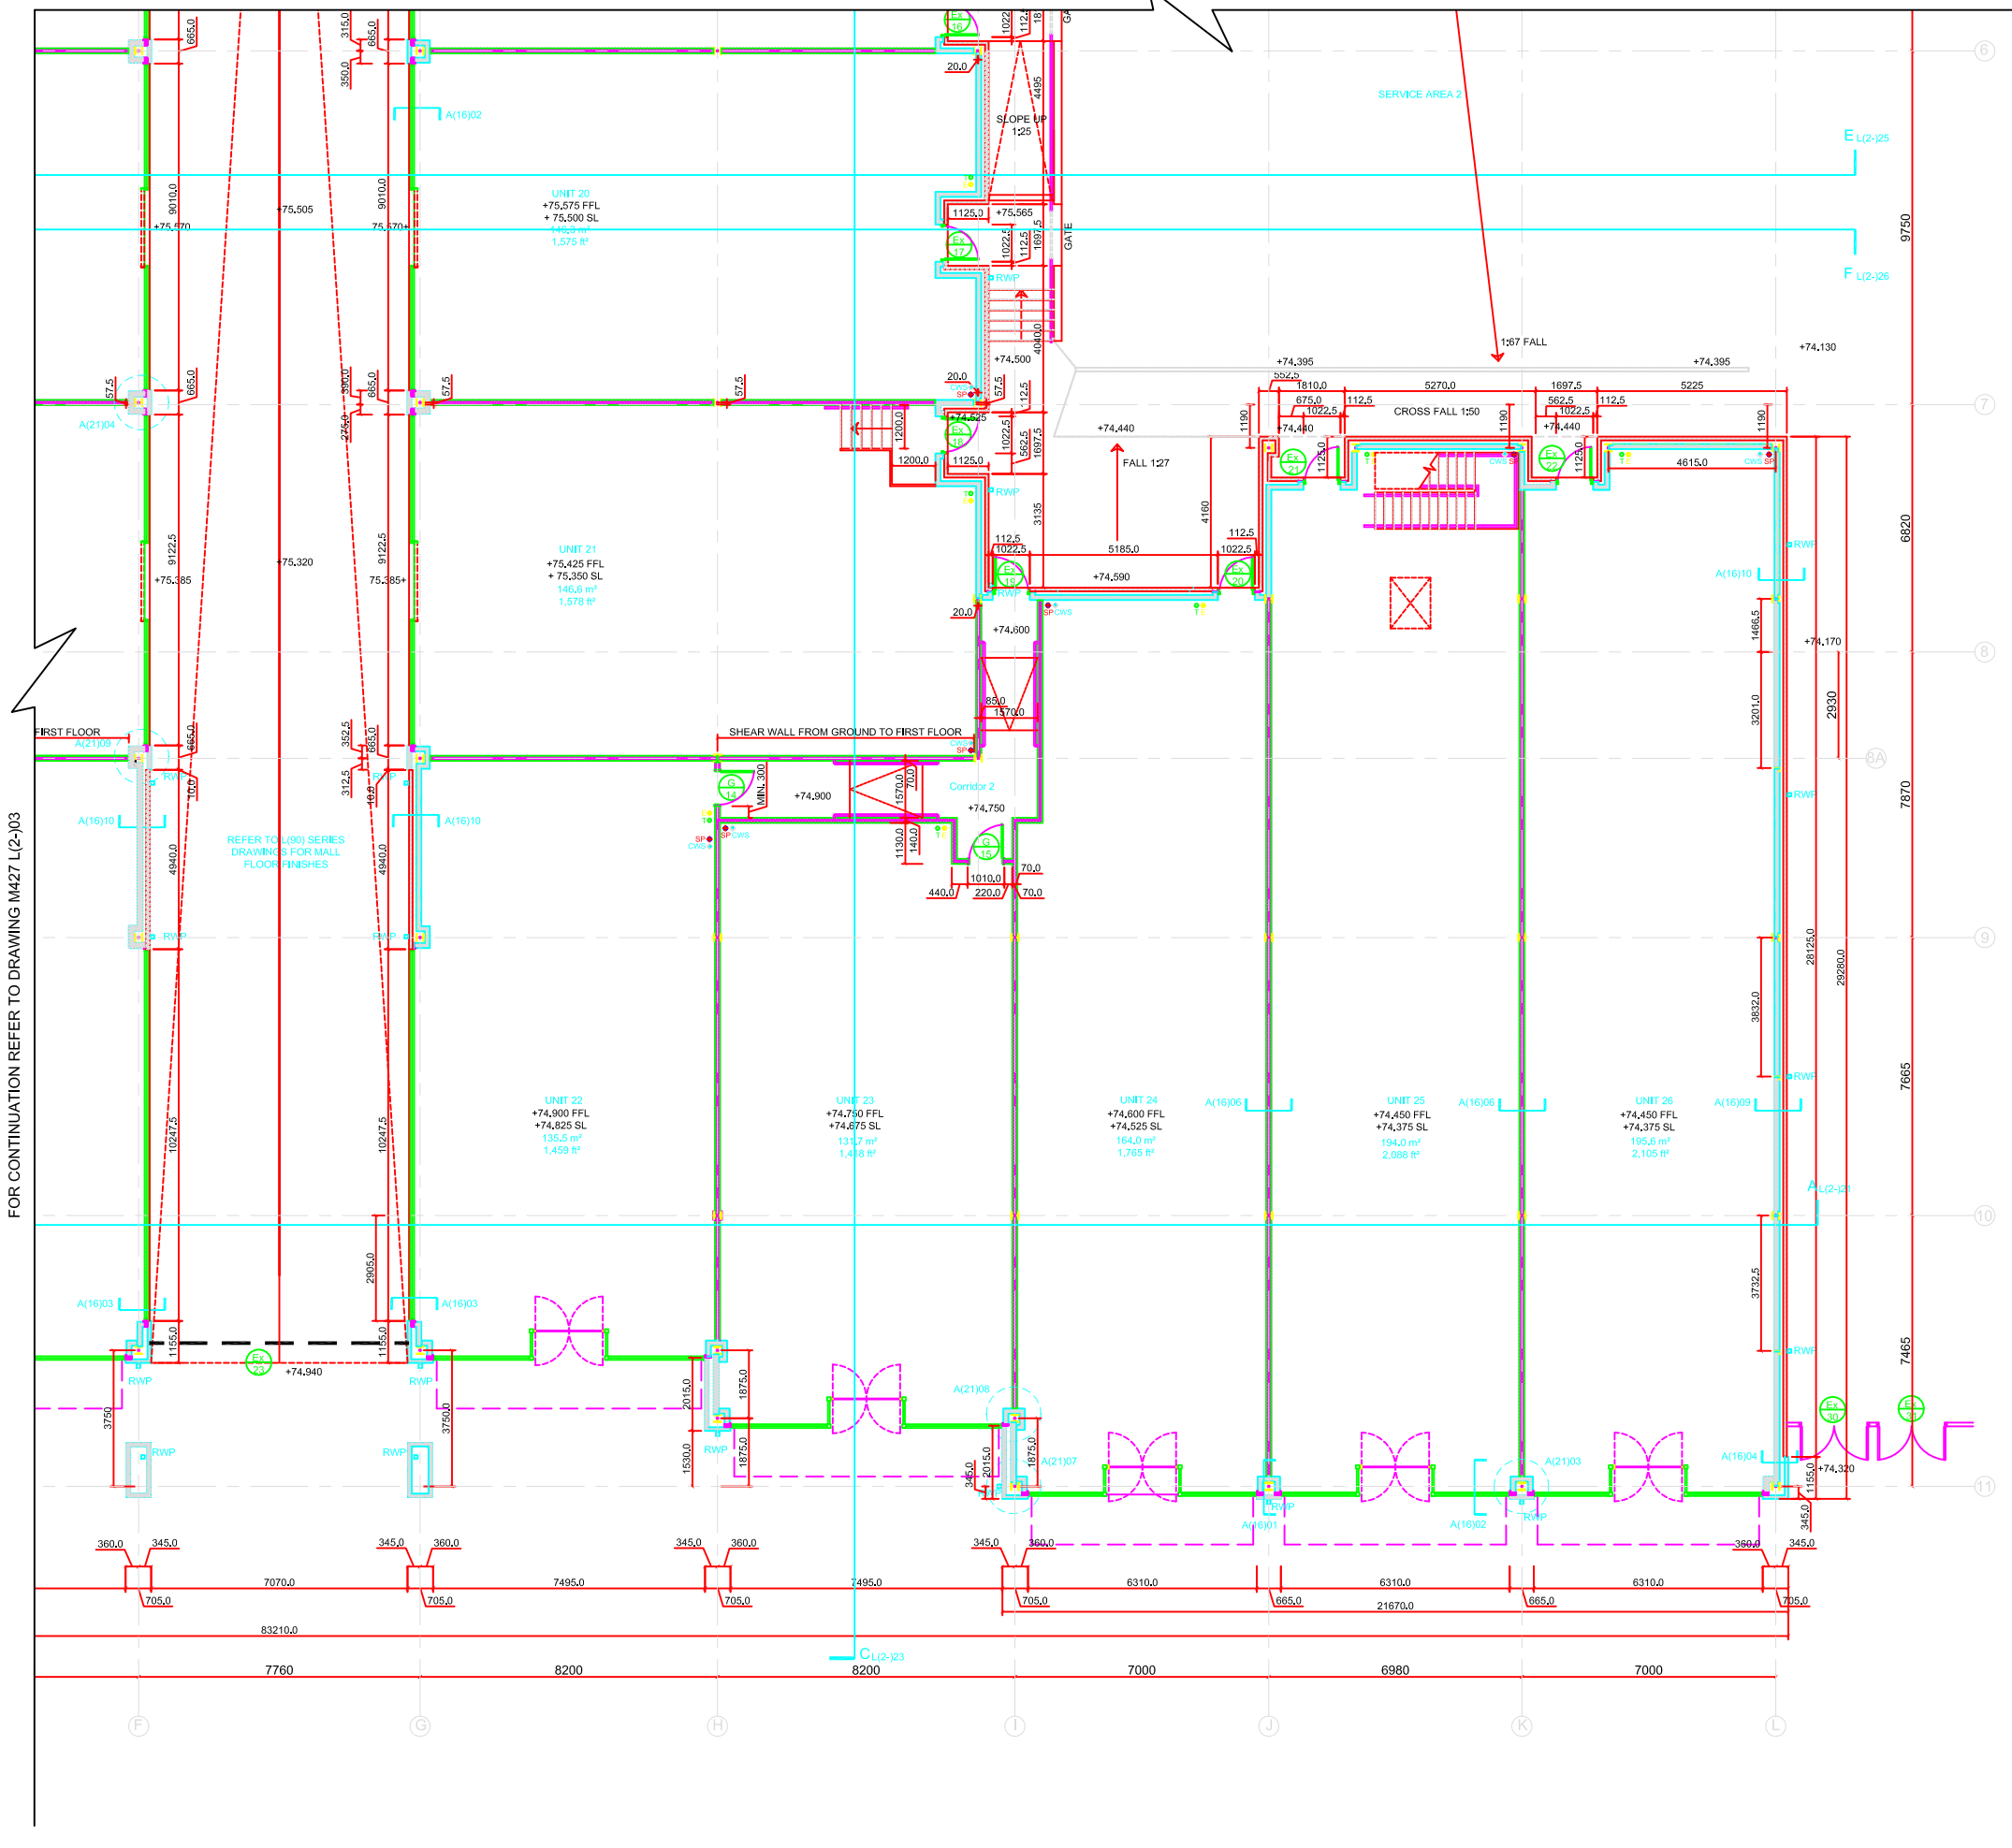

Notes

ALLOW FOR SERVICES TO EACH RETAIL UNIT:-
WATER, ELECTRICITY, DRAINAGE, DUCTS & COMMUNICATIONS CONNECTIONS
LOCATION SUBJECT TO RETAILERS REQUIREMENTS.

ALLOW FOR 100mm SOIL & VENT PIPE IN EACH RETAIL UNIT TO CATER FOR TENANT TOILETS AND AMENITIES.
LOCATION SUBJECT TO RETAILER REQUIREMENTS.

KEY:

- SP - FOUL DRAIN POINT (SOIL PIPE)
- CWS - COLD WATER SUPPLY
- E - ELECTRICAL SUPPLY
- T - TELECOMS SUPPLY
- RWP - RAIN WATER PIPE

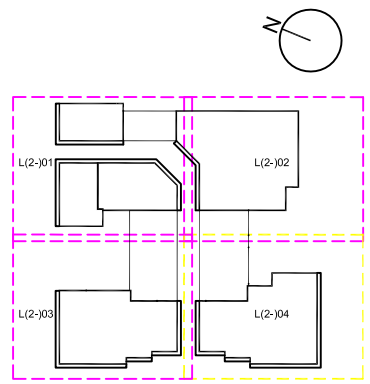

SHOPFRONTS BY OTHERS, TEMPORARY PLY HOARDING TO BE INSTALLED TO SECURE UNITS.

CONSTRUCTION (DESIGN AND MANAGEMENT) REGULATIONS 2007
The designs on this drawing are prepared with the consideration of the need to identify hazards and give regard to the hierarchy of risk control.

This drawing is to be read in conjunction with CDA's Standard Hazard and risk assessment of architectural matters
Works to be carried out in accordance with the Construction Phase Health & Safety plan prepared by the Principal Contractor

DO NOT SCALE DRAWING DO NOT INTERROGATE CAD BASE DRAWING
© COMPREHENSIVE DESIGN ARCHITECTS - ALL RIGHTS RESERVED

job no	dwg no	revision
M427	L(2-)04	H

Thistle CONSTRUCTION LIMITED
Tel: 01422 328400 Fax: 01422 328401
www.thistle-construction.co.uk

DESIGN STATUS

STAGE 1	
STAGE 2	
AS BUILT	

Rev No	Date	Description	drwn	chkd
H	16.12.08	FINAL CONSTRUCTION DRAWING	AT	DM
G	24.10.08	MEZZANINE STAIR ADDED TO UNIT 25, TENANT LIFT OUTLINE INDICATED	AT	DM
F	11.04.08	SERVICE YARD 2 LEVELS CLARIFIED, SERVICE CORRIDOR 2 SETTING OUT ADDED	AT	DM
E	20.03.08	E / T SERVICE POSITIONS TO UNITS 25 & 26 AMENDED IN LINE WITH R&C COMMENTS	AT	DM
D	17.03.08	STEEL DESIGN CO-ORDINATED, SERVICE POSITIONS INDICATED	AT	DM
C	05.02.08	ADDITIONAL SETTING OUT DIMS ADDED, REVISED UNIT LEVELS TO COURSE IN WITH S.E. DATUM/N, CO-ORDINATION ISSUE	AT	DM
B	18.12.07	EXTERNAL DIMS ADDED, OFF GRID COLUMNS SET OUT, CO-ORDINATION ISSUE	AT	DM
A	20.10.06	TENDER ISSUE DRAWN	CS	SR
Ø	25.08.06	INFORMATION ISSUE DRAWN	SR	DM

COMPREHENSIVE DESIGN ARCHITECTS
86 KING STREET MANCHESTER M2 4WQ
T 0161 834 9109 F 0161 839 8923 E arch@cda-man.co.uk

client
Cheetham Village Investments LP

project
Cheetham Hill Shopping Centre Redevelopment, Manchester

drawing
Ground Floor Plan

Sheet 4 of 4

date	scale	drawn	checked
Aug '06	1:100@A1	JM	SR

status

job no	dwg no	revision
M427	L(2-)04	H