
Notes:

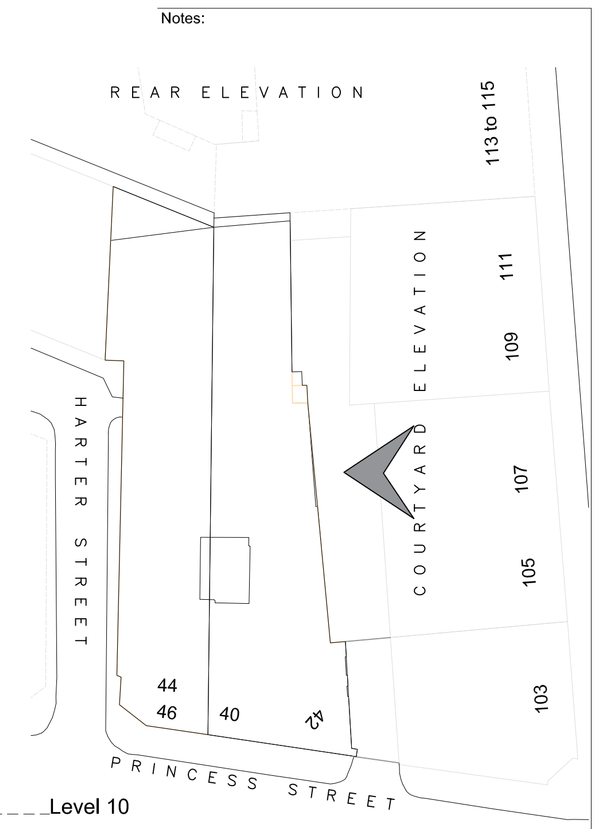

Location plan -
Scale: 1:500



KEY:

- Windows to be opened up and reinstated
- Area / Item to be removed
- New opening to be created for door / louvre

10m

10m

Rev:	Date:	Details:	By:	Chk:
C	08.08.17	New louvre position amended	JJ	
B	28.07.17	Key amended	JJ	
A	20.04.17	Removal elements updated	JJ	

EngineRoom
Unit E, Bristol Court
Martlesham Heath
Betts Avenue
Ipswich IP5 3RY

PLANNING

Client / Location:

40-46 PRINCESS STREET
MANCHESTER

Drawing:

Strip Out, Removal and Dismantling- Courtyard Elevation

Scale:	Date:	Drawn:	Check:
1:100 @ A1	20.10.16	jra	

Job No:	Dwg No:	Rev:
1601008	221	C

© EngineRoom(technical) Ltd. This title block is 100mm wide at full scale.

Do not scale. Work to figured dimensions only which should be verified on site.