
Notes:

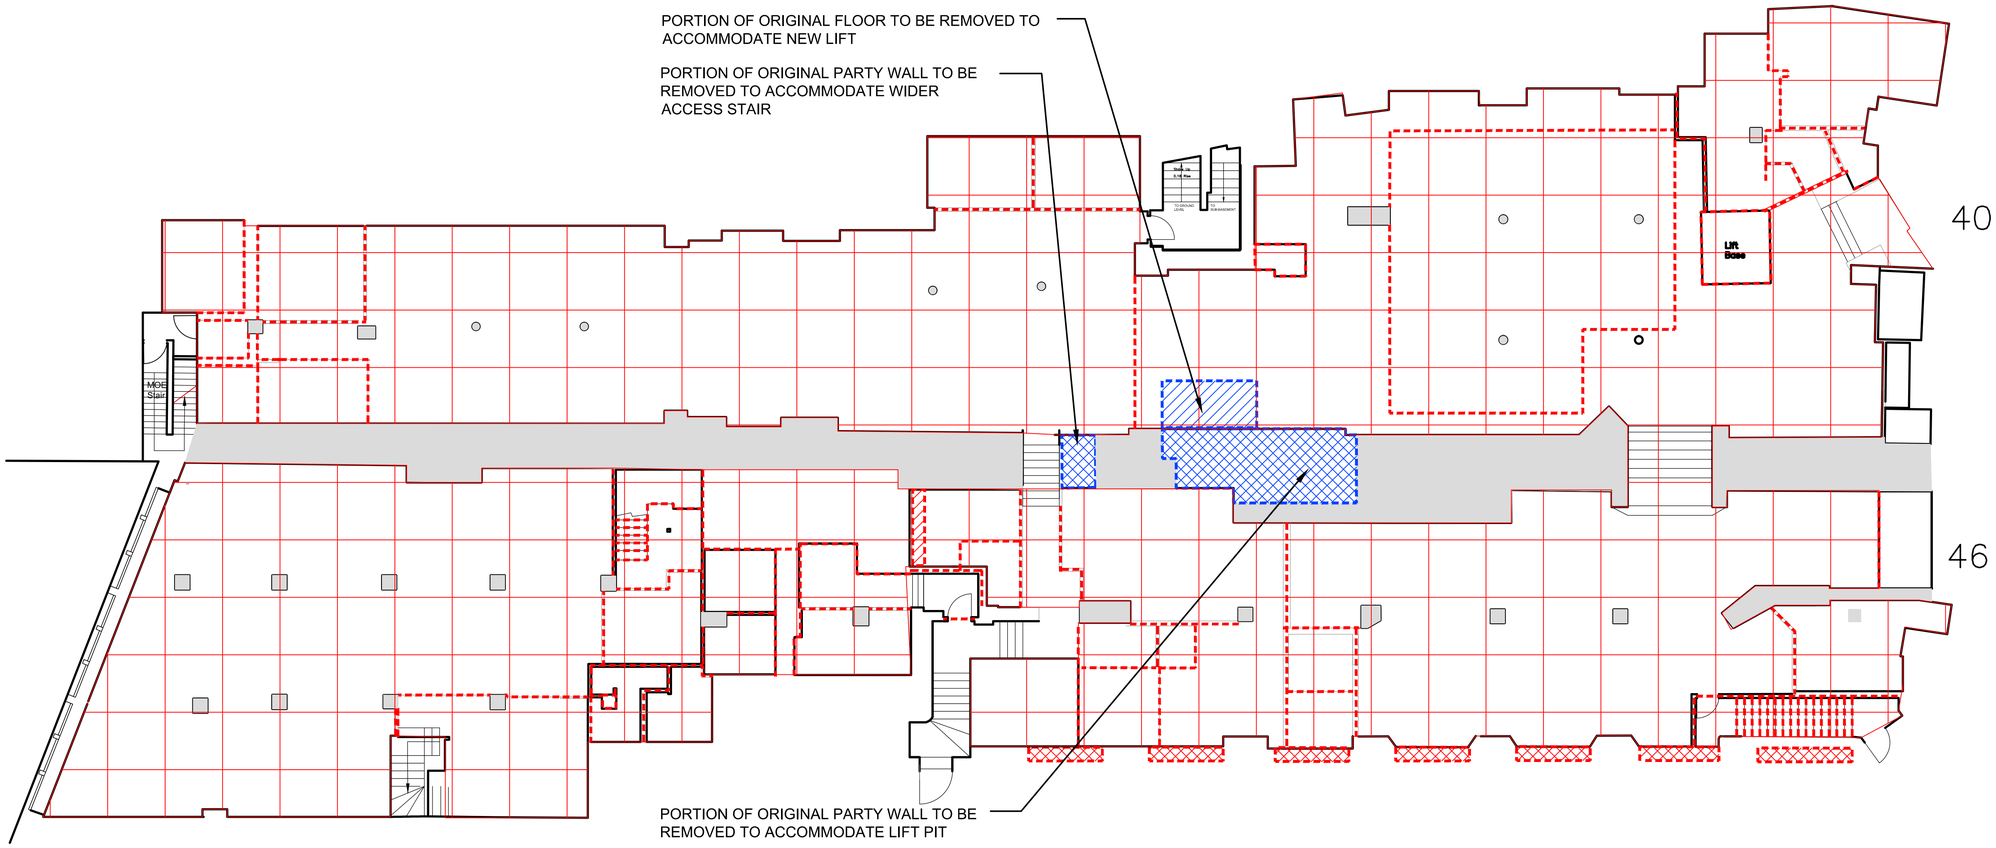

Level -2
39.280 -
39.370

Level -3
37.810 -
38.200

KEY

- NON-ORIGINAL PARTITIONS TO BE REMOVED
- NON-ORIGINAL FLOOR TO BE REMOVED
- NON-ORIGINALEXTERNAL WALL / STRUCTURE / WINDOW TO BE REMOVED
- NON-ORIGINAL STAIR TO BE REMOVED
- SUSPENDED CEILING TO BE REMOVED
- ORIGINAL PARTITIONS TO BE REMOVED
- ORIGINAL FLOOR TO BE REMOVED
- ORIGINAL EXTERNAL WALL / STRUCTURE / WINDOW TO BE REMOVED
- HISTORIC PARTITIONS TO BE REMOVED
- HISTORIC FLOOR TO BE REMOVED
- HISTORIC EXTERNAL WALL / STRUCTURE / WINDOW TO BE REMOVED

10m
10m

Rev:	Date:	Details:	By:	Chk:
B	18.07.17	Key amended	JJ	
A	29.03.17	Areas of removal amended	JJ	

EngineRoom
Unit E, Bristol Court
Martlesham Heath
Betts Avenue
Ipswich IP5 3RY

PLANNING

Client / Location:
40-46 PRINCESS STREET
MANCHESTER

Drawing:
Strip Out, Removal and Dismantling plan - Basement

Scale:	Date:	Drawn:	Check:
1:100 @ A1	07.11.16	jra	

Job No:	Dwg No:	Rev:
1601008	201	B

© EngineRoom(technical) Ltd. This title block is 100mm wide at full scale.
Do not scale. Work to figured dimensions only which should be verified on site.