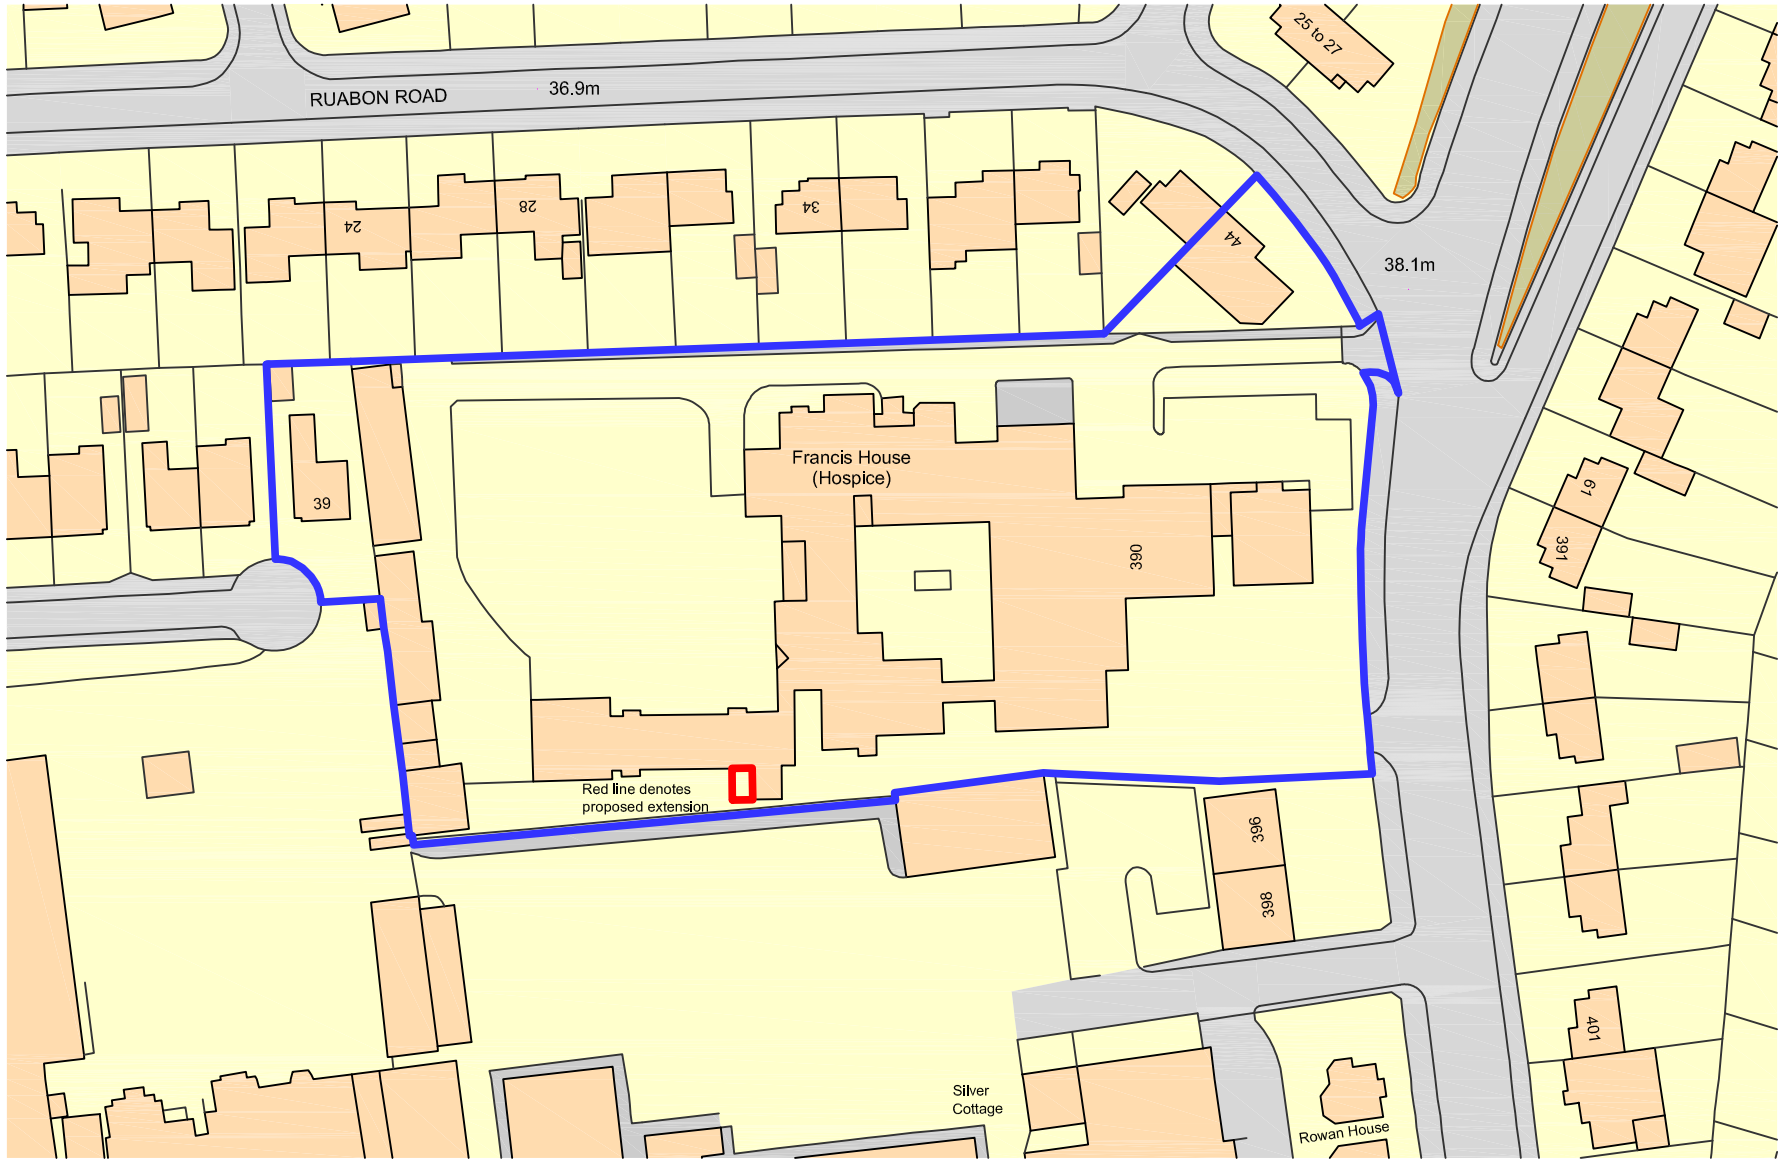


Ordnance Survey, (c) Crown Copyright 2017. All rights reserved. Licence number 100022432

©

This drawing is Copyright and the property of Lancaster Maloney Limited and must not be reproduced in whole or in part without their written permission. Copyright is reserved. © This drawing must not be scaled. The Contractor is to report all dimensional discrepancies & errors to the Contract Administrator prior to commencing construction. It is essential that this drawing is read in conjunction with the specification and all works identified included for.

NOTES

Rev	Date	Comments	By

STATUS

PLANNING

Client

RAINBOW FAMILY TRUST

Project Title

PROPOSED EXTENSION TO FORM NEW SNOEZELEN

Drawing Title

OWNERSHIP AND LOCATION PLAN

Scale	Drawn by	Date
1:1000	AG	JULY 2017
job no.	Drawing no.	Revision no.
1704 - 40	02	

lancastermaloney

Lancaster Maloney Limited Registered Office:
Equitas House Unit 6 Station View Rhino Court Stockport SK7 5ER
Registered in England No. 4846621
Tel: 0161 477 3500 Fax : 0161 477 3600
E-mail:enquiries@lancastermaloney.co.ukwww.lancastermaloney.co.uk