Copyright of this drawing is vested in 5plus Architects and it must not be copied or reproduced without written consent.
Figured dimensions only are to be taken from this drawing. Do not scale from this drawing.

All Contractors must visit the site and are responsible for taking and checking all dimensions relative to their work. 5plus Architects are to be advised of any variation between drawings and site conditions.

Electronic data/ drawings issued as 'read only' and should not be interrogated for measurement.
All dimensions and levels should be 'read only' from those values stated in text, on the drawings

CONSTRUCTION - It is considered that the proposed works are within the scope of a competent Contractor and as such no unusual hazards have been identified, refer to relevant Key/ Scheduled Designers Risk Assessment


Drawn information based on Survey Operations survey first received 27.02.17.
Drawing to be printed and read in colour.

Drawing to be read in accordance with Re-Form landscape design proposals.
Drawing to be read in accordance with 5plus section and elevation drawings.

All internal layouts drawn for indicative purposes only.

Key

Proposed demolition of existing building (shown in outline)

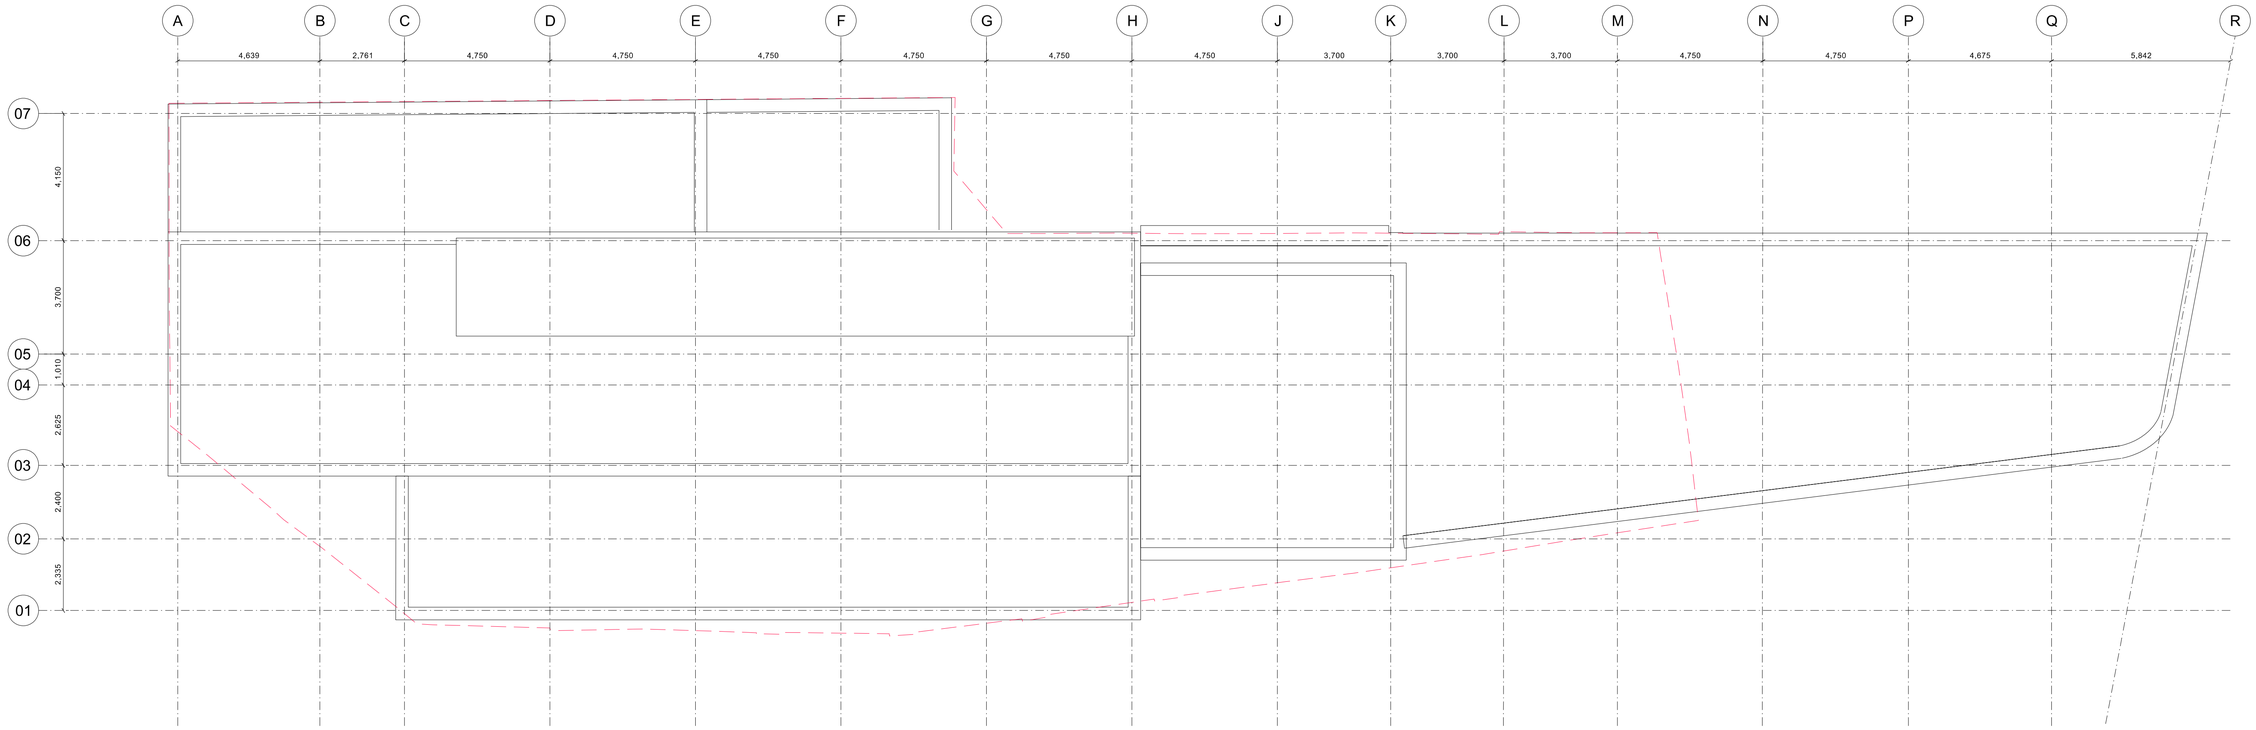

REV:	DATE:	DETAILS:
J	03.05.17	Issued to design team and occupier for coordination.
H	13.04.17	Issued to design team and occupier for coordination.
G	07.04.17	Issued following design update.
F	21.03.17	Issued following technical co-ordination.
E	16.03.17	Issued as part of design update. Sheet title updated.
D	01.03.17	Issued as part of design update.
C	16.02.17	Issued as part of design update.
B	02.02.17	Updated to suit hoteller layout and design.
A	18.01.17	Converted to A1 sheet. Sheet numbers reorganised to suit design layout and floor arrangement.

4th Floor
The Hive
47 Lever Street
Manchester
M1 1FN

+44 (0)161 228 0211

www.5plusarchitects.com

5plus architects

PROJECT:
Back Turner Street
Manchester

TITLE:
Apartment Hotel Scheme
Proposed Roof Level

SCALE:	ORIGIN DATE:	DRAWN:	CHECKED:
1:100 @ A1	21.12.16	IB	PD

STATUS:
Planning

PROJECT	DRAWING NO:	REV:
05593	B1_02_2211	J

Architecture I Masterplanning I Interiors I Graphics I Branding