


Notes:

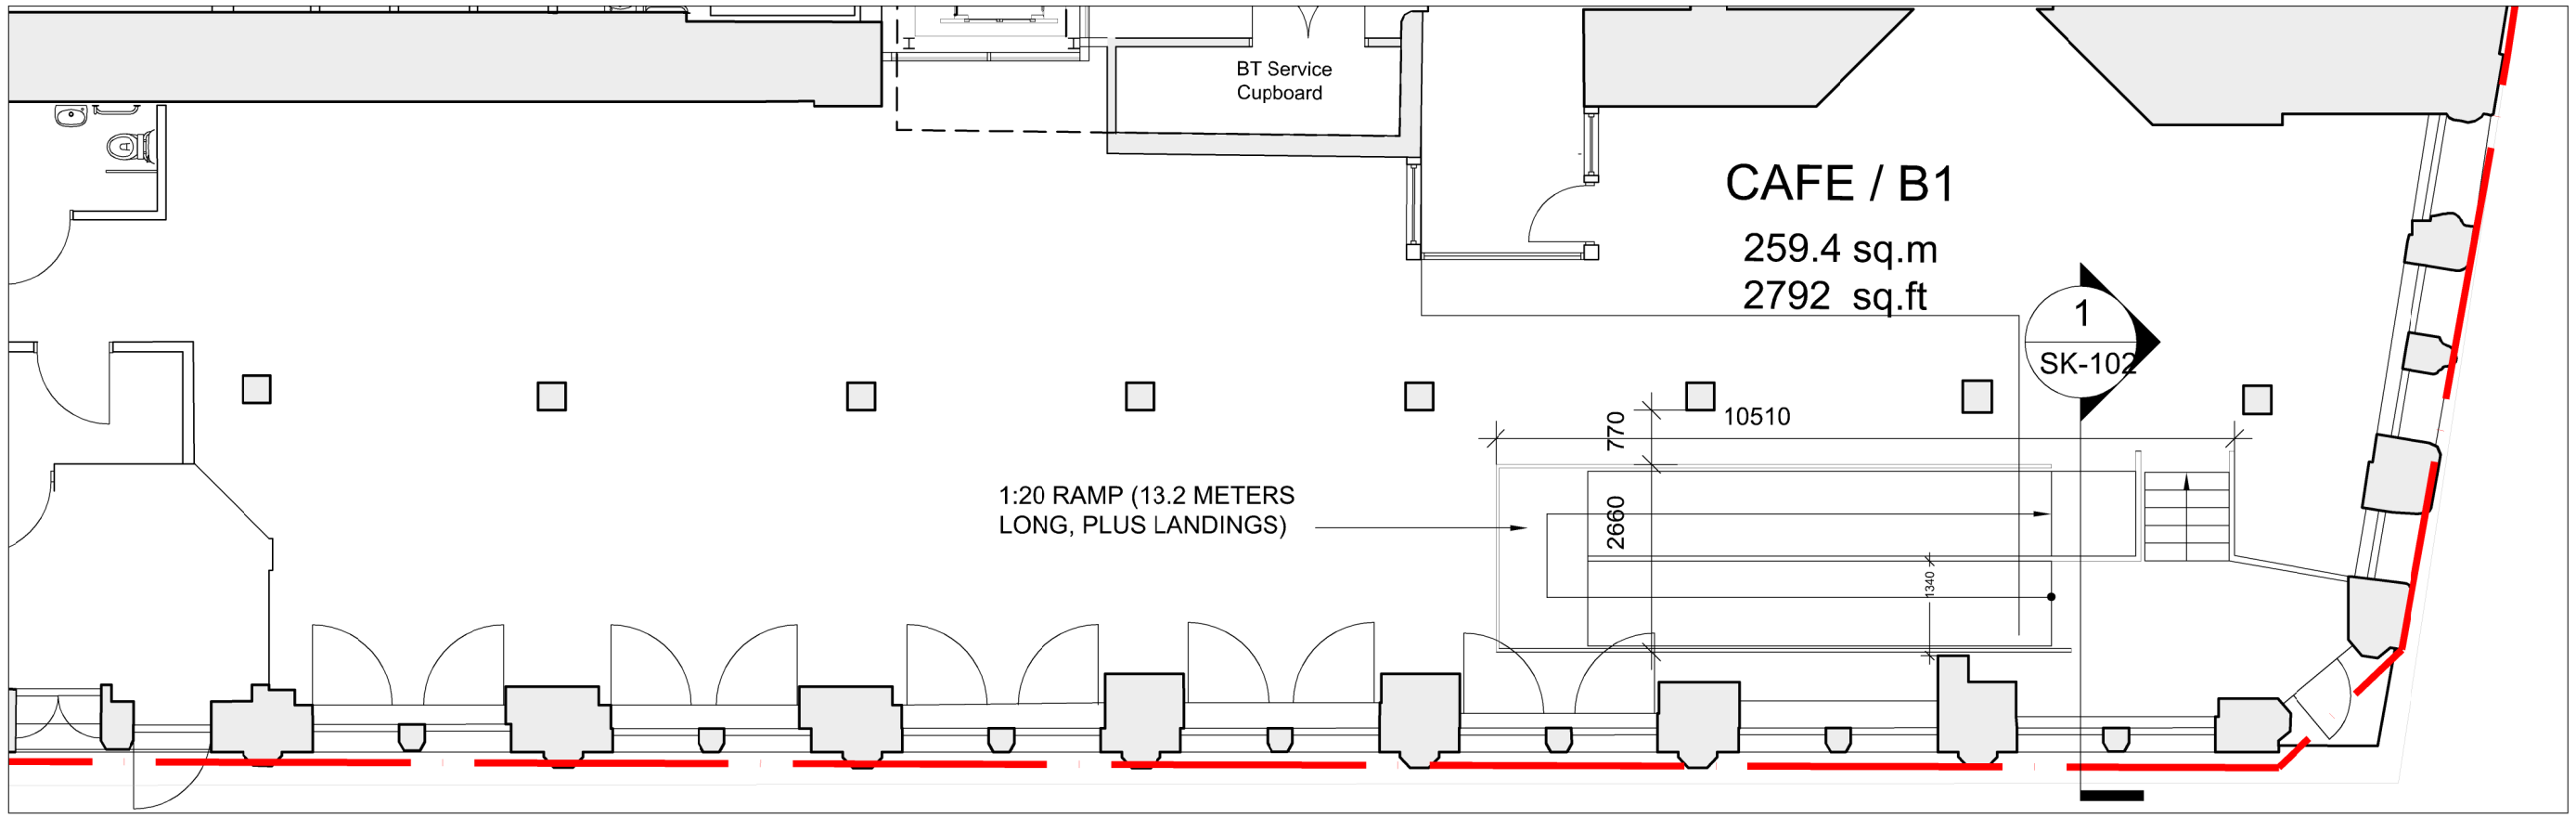


1 DISABLED ACCESS OPTION 1 - RAMP

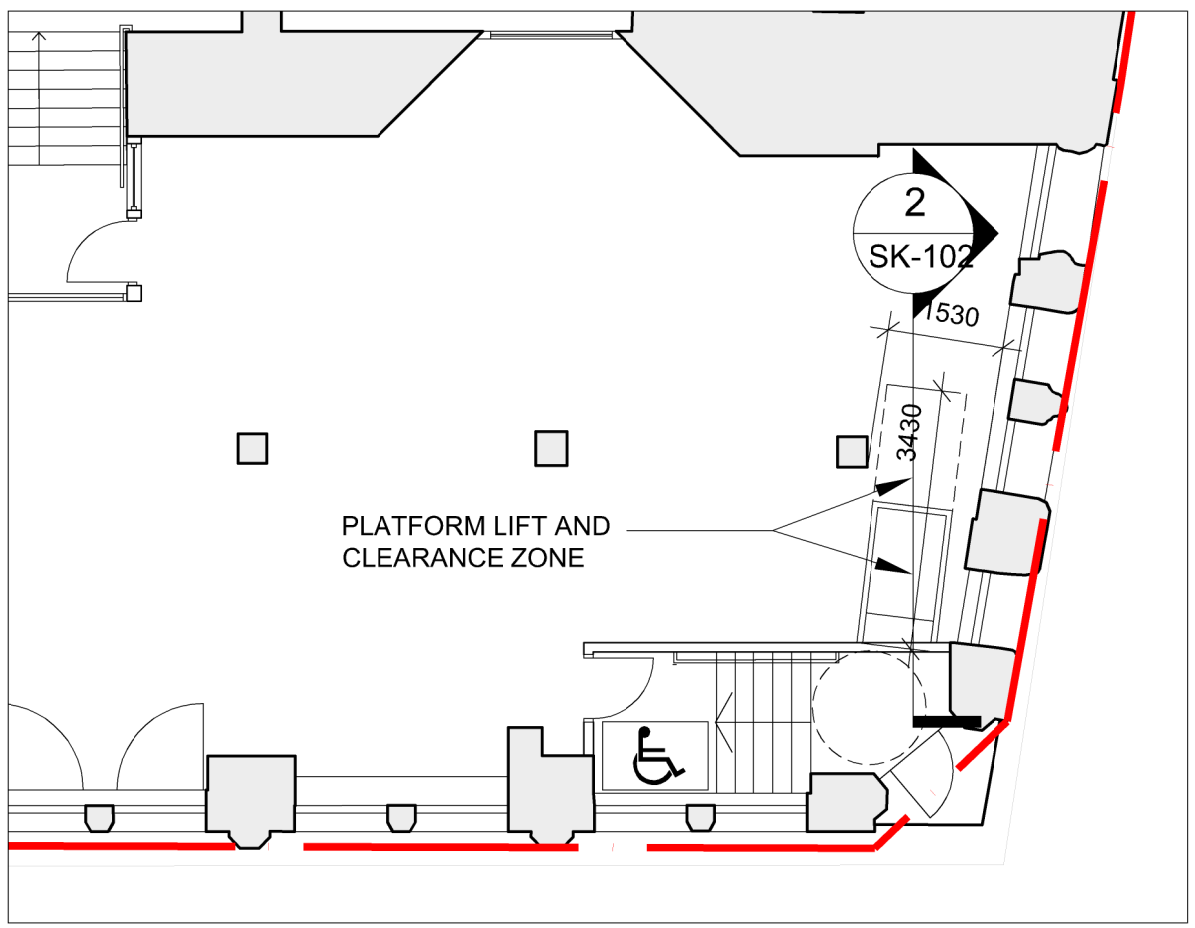

2 DISABLED ACCESS OPTION 2 - PLATFORM LIFT

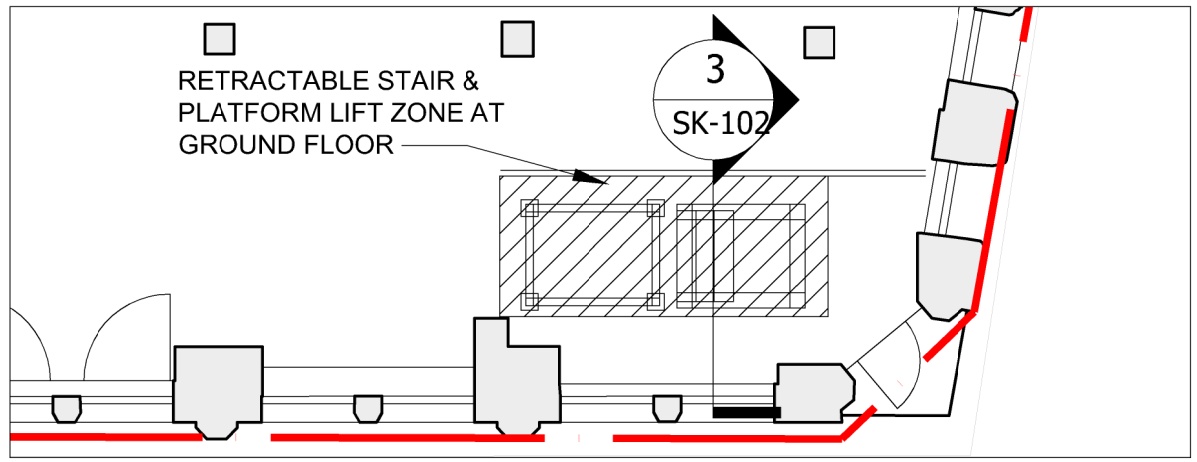

GROUND FLOOR PART PLAN

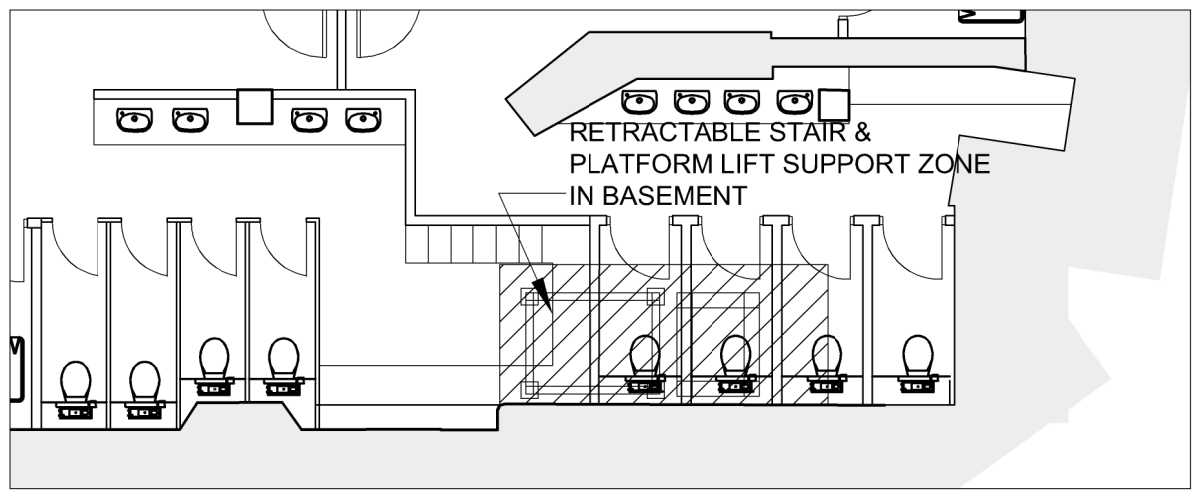

BASEMENT PART PLAN

3 DISABLED ACCESS OPTION 3 - RETRACTABLE STAIR & PLATFORM LIFT

Rev:	Date:	Details:	By:	Chk:
A	21.07.17	Section tags added	JJ	PB

EngineRoom
EngineRoom
Unit E, Bristol Court
Marlesham Heath
Betts Avenue
Ipswich IP5 3RY

Client / Location:
40-46 PRINCESS STREET
MANCHESTER

Drawing:
Ground Floor Cafe -
DDA access options

Scale:	Date:	Drawn:	Check:
1:50 @ A1	13.07.17	JJ	

Job No:	Dwg No:	Rev:
1601008	SK-101	A

© EngineRoom(technical) Ltd. This title block is 100mm wide at full scale.
Do not scale. Work to figured dimensions only which should be verified on site.