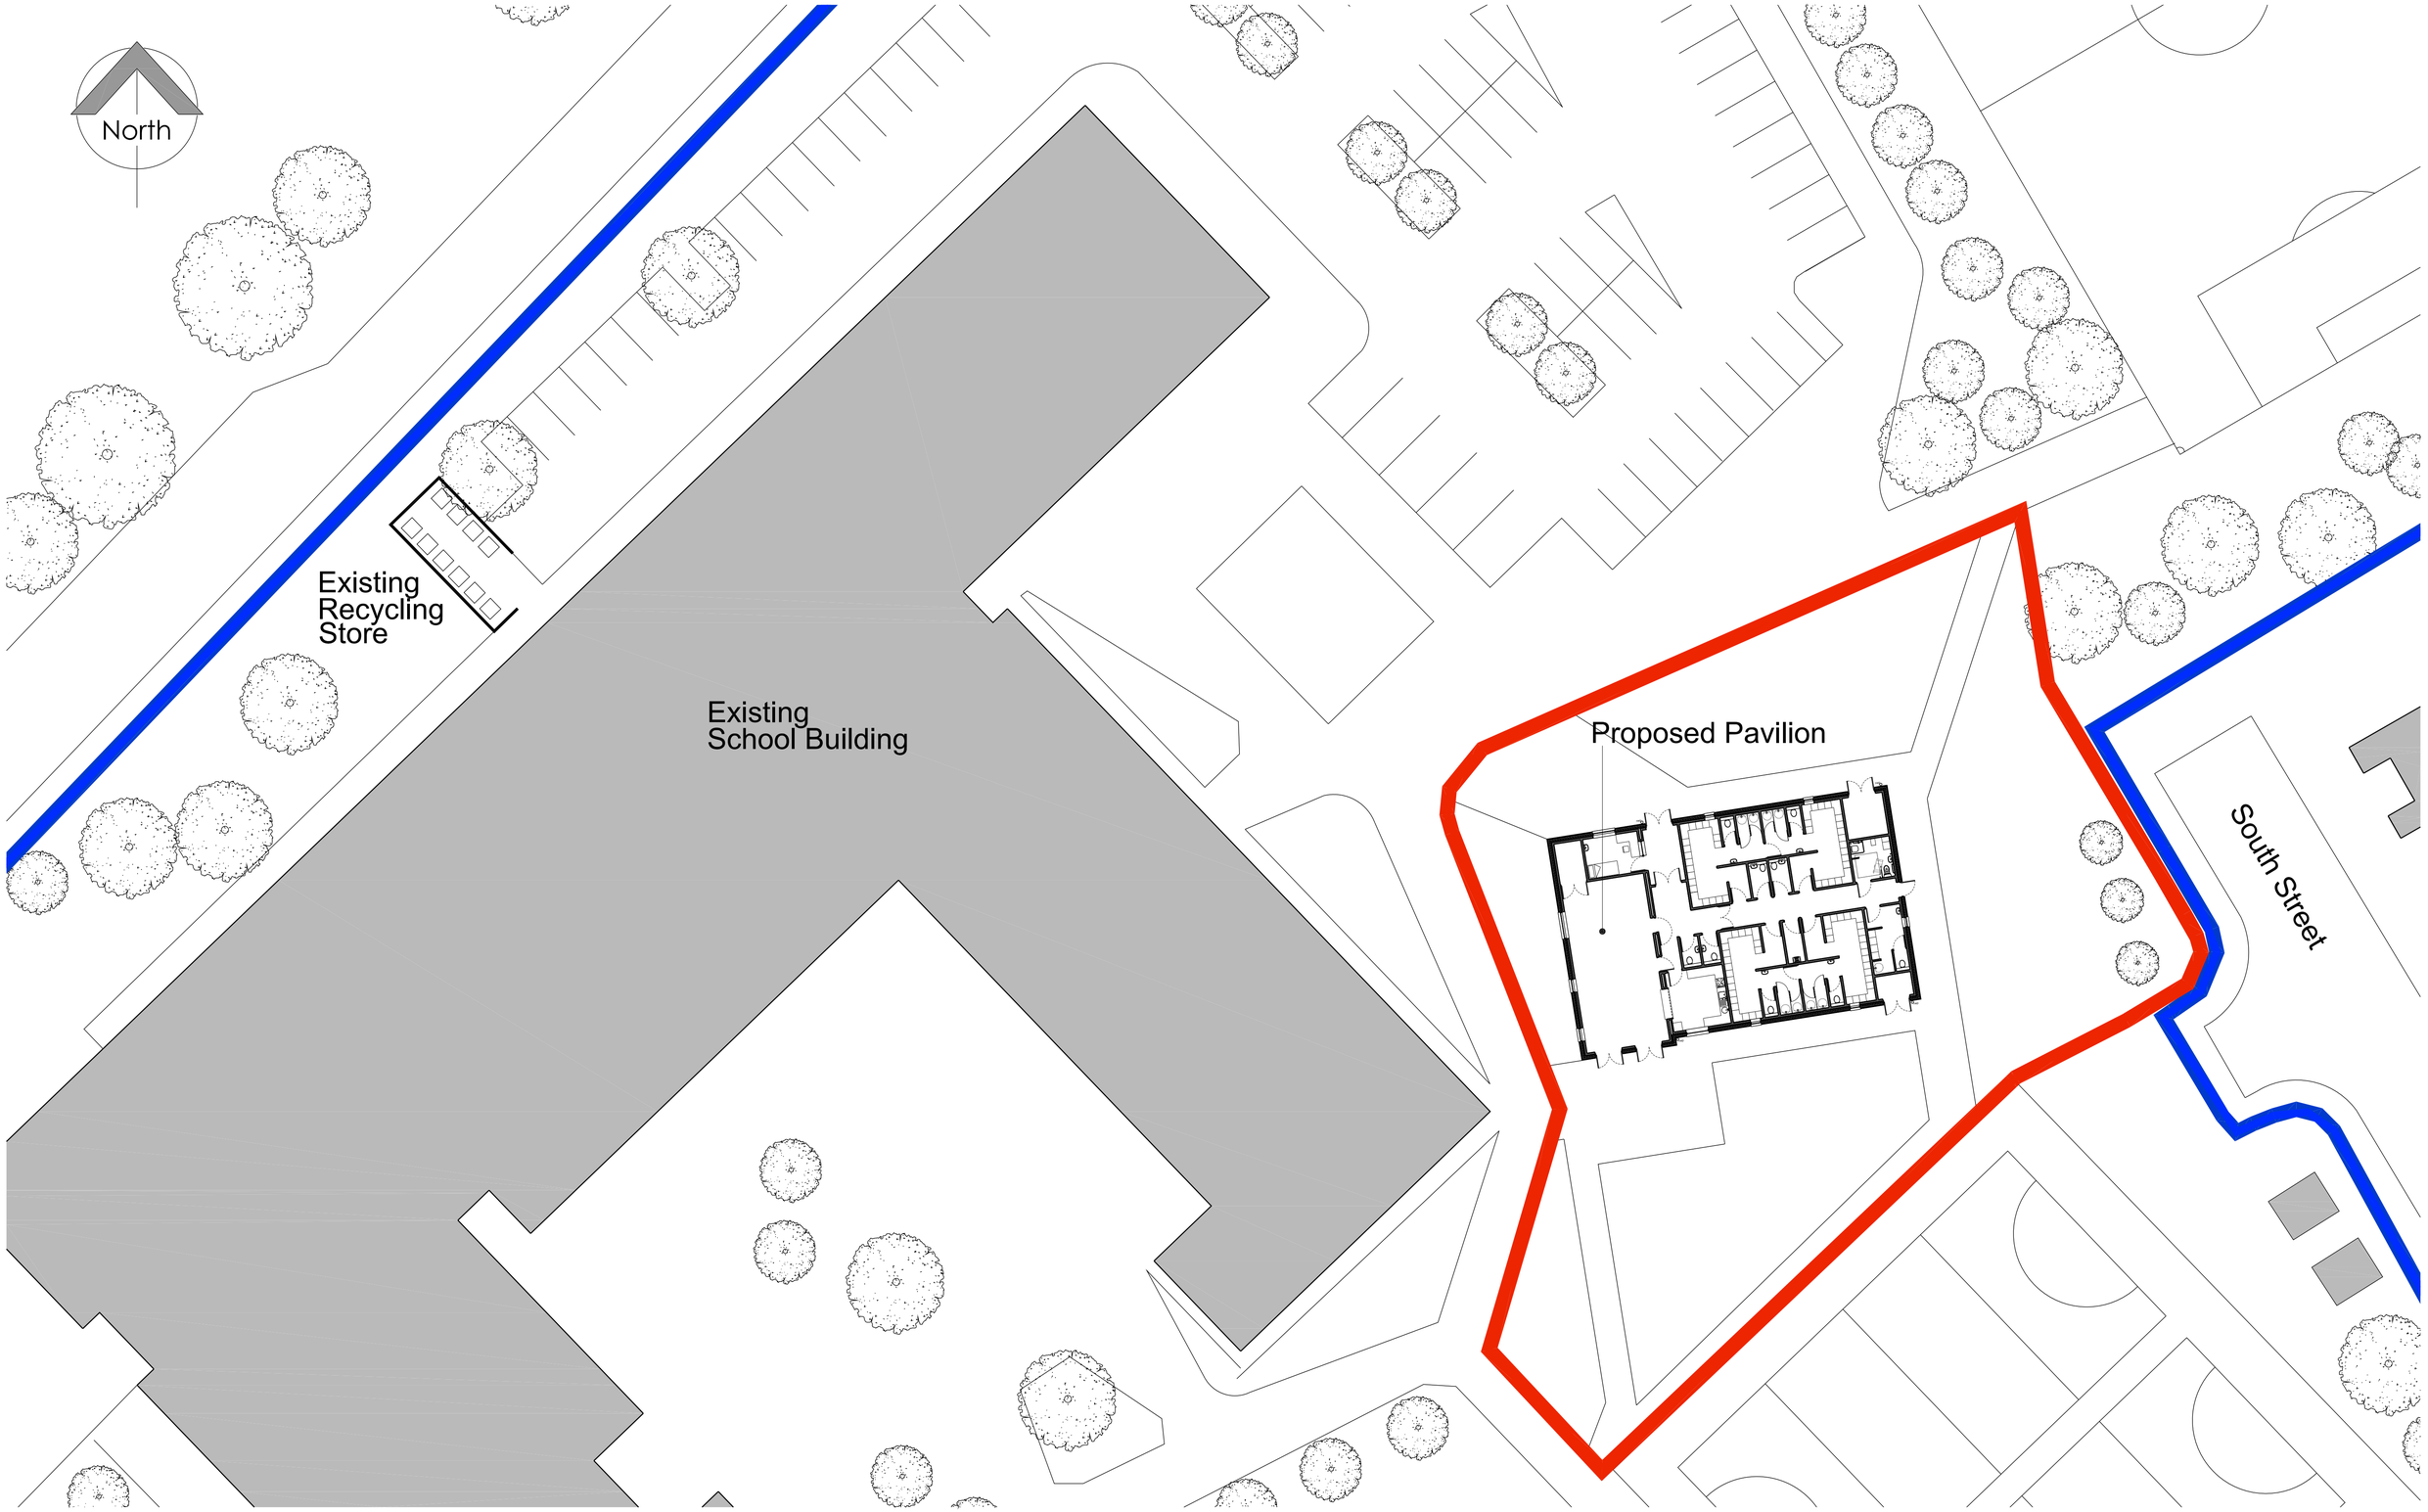

Copyright Notice:
This drawing is the copyright of Design Studio North LLP (Architects)
and shall not be reproduced without permission. © 2016

General Notes

No.	Revision / Issue	Date

Issue Purpose
Planning

Client
The Dean Trust Ardwick

Project
New Changing Pavilion at
Dean Trust Ardwick
Stockport Road, Manchester
M13 0LF

DESIGN STUDIO NORTH
ARCHITECTS

17-19 Stott Hill Cathedral Quarter Bradford BD1 4EH
Tel : (01274) 727745 - Fax : (01274) 726817
Email : mail@ds-n.co.uk

Dwg. Title
Proposed Site Plan 1:200

Dwg. No.	Rev.
205-033-1011	

Scale	Date
1:200 @ A1	August 2017

Drawn by	Checked
NG	DKW