
Notes:

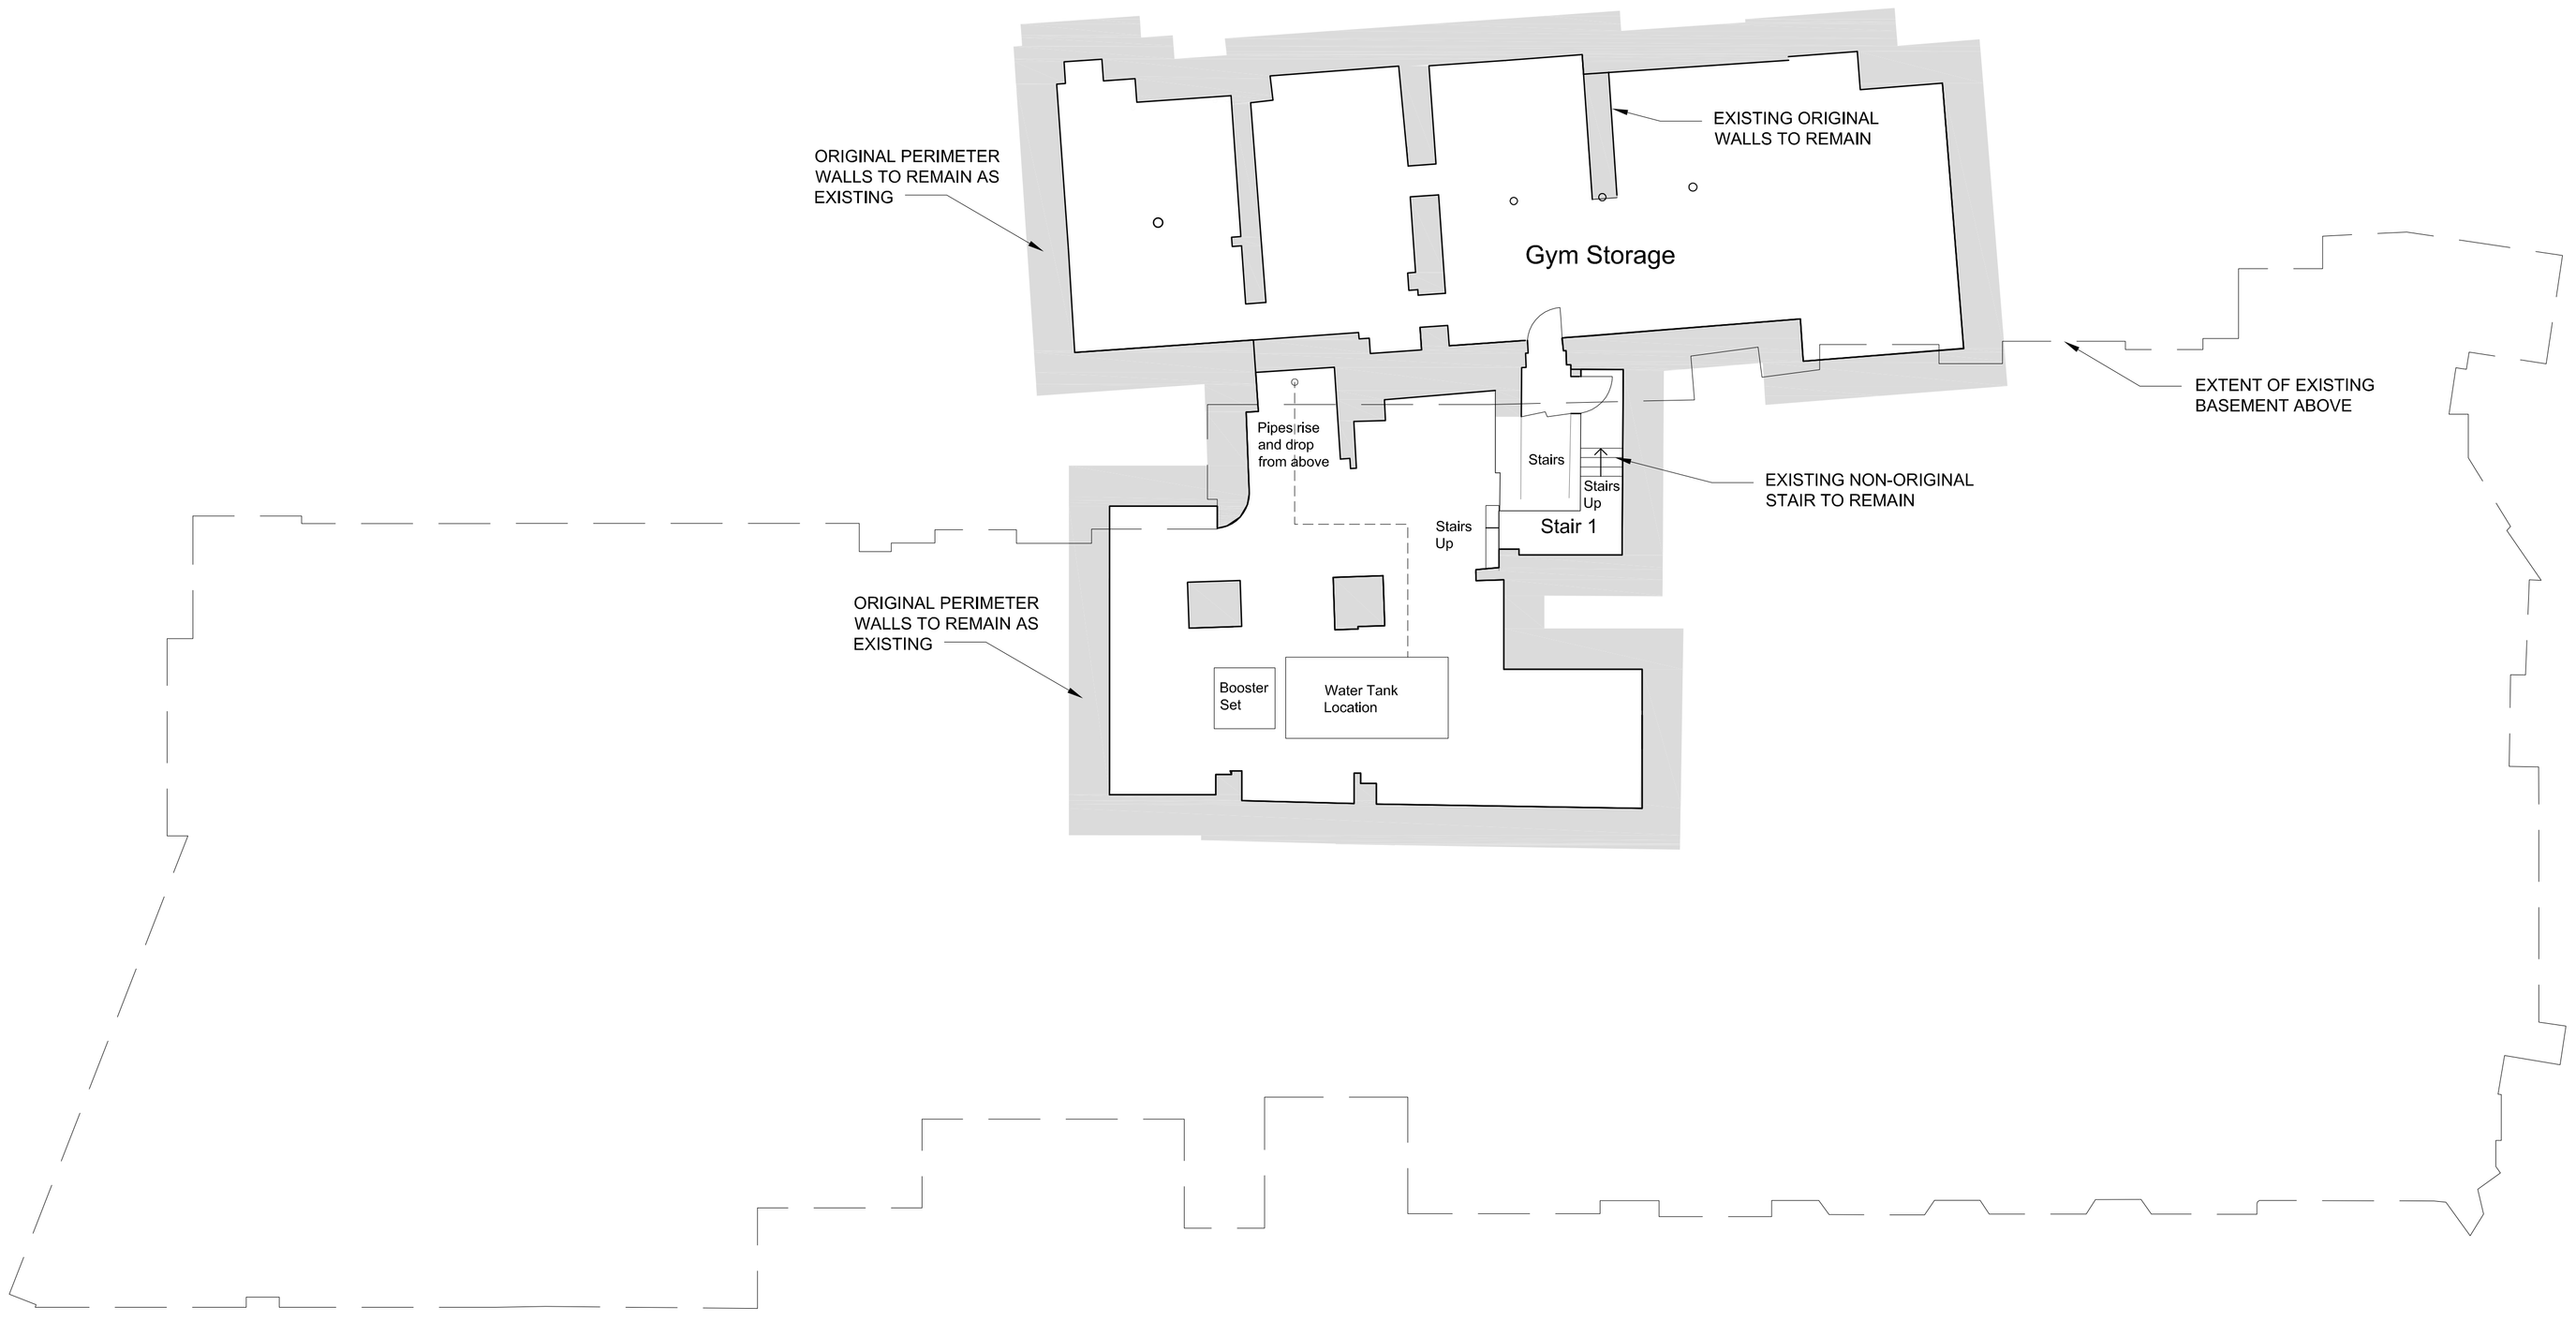

Rev:	Date:	Details:	By:	Chk:
C	08.08.17	Annotations added	JJ	
B	10.04.17	Plans updated. Floor Levels added.	EJW	
A	15.11.16	Annotation updates	JB	

EngineRoom
Unit E, Bristol Court
Martlesham Heath
Betts Avenue
Ipswich IP5 3RY

Client / Location:
40-46 PRINCESS STREET
MANCHESTER

Drawing:
Proposed Plan
Sub-basement

Scale:	Date:	Drawn:	Check:
1:100 @ A1	13.10.16	EJW	

Job No:	Dwg No:	Rev:
1601008	301	C

© EngineRoom(technical) Ltd. This title block is 100mm wide at full scale.
Do not scale. Work to figured dimensions only which should be verified on site.