FOR CONTINUATION SEE 351a

Level 6 54.31

Level 4 50.84

Level 2 46.59

Level 0 43.04

COURTYARD 41.09

Level -4 37.81

Level -5 36.64

OFFICE

WCs

OFFICE

WCs

OFFICE

WCs

OFFICE

WCs

PLANT ROOM

GYM

Level -2 39.28

GYM STORAGE

GYM

CAFE

WCs

OFFICE

WCs

OFFICE

EXISTING ORIGINAL WINDOW TO BE REFURBISHED

NEW BRICK INFILL TO REPLACE NON-ORIGINAL VENTILATION EQUIPMENT

FLOOR ASSEMBLY SHOWN INDICATIVELY PENDING FULL SITE ACCESS

EXISTING HISTORIC WINDOW TO BE REFURBISHED

EXISTING HISTORIC WINDOW TO BE REFURBISHED

EXISTING NON-ORIGINAL WINDOW TO BE REFURBISHED

EXISTING STAIRS TO REMAIN - PROVENANCE UNKNOWN

Level 5 52.15

Level 3 48.86


Level 1 45.33

Level -1 41.66

HARTER ST 40.75

Level -3 38.11

Notes:

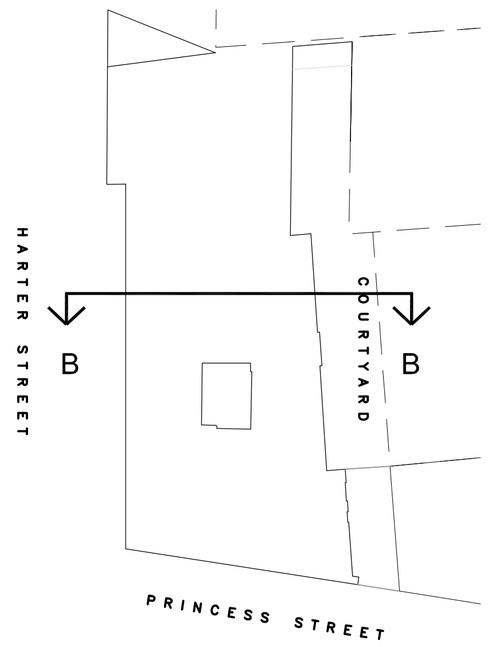

Location plan
Scale: 1:500

5m

5m

Rev:	Date:	Details:	By:	Chk:
A	28.07.17	Annotations added	JJ	

EngineRoom
Unit E, Bristol Court
Martlesham Heath
Betts Avenue
Ipswich IP5 3RY

Planning

Client / Location:
40-46 PRINCESS STREET
MANCHESTER

Drawing:
Proposed Section B-B

Scale:	Date:	Drawn:	Check:
1:50 @ A1	10.04.2017	JJ	

Job No:	Dwg No:	Rev:
1601008	351b	A

© EngineRoom(technical) Ltd. This title block is 100mm wide at full scale.
Do not scale. Work to figured dimensions only which should be verified on site.