Metres

01 02 03 04 05 10 15 20

SCALE 1:100

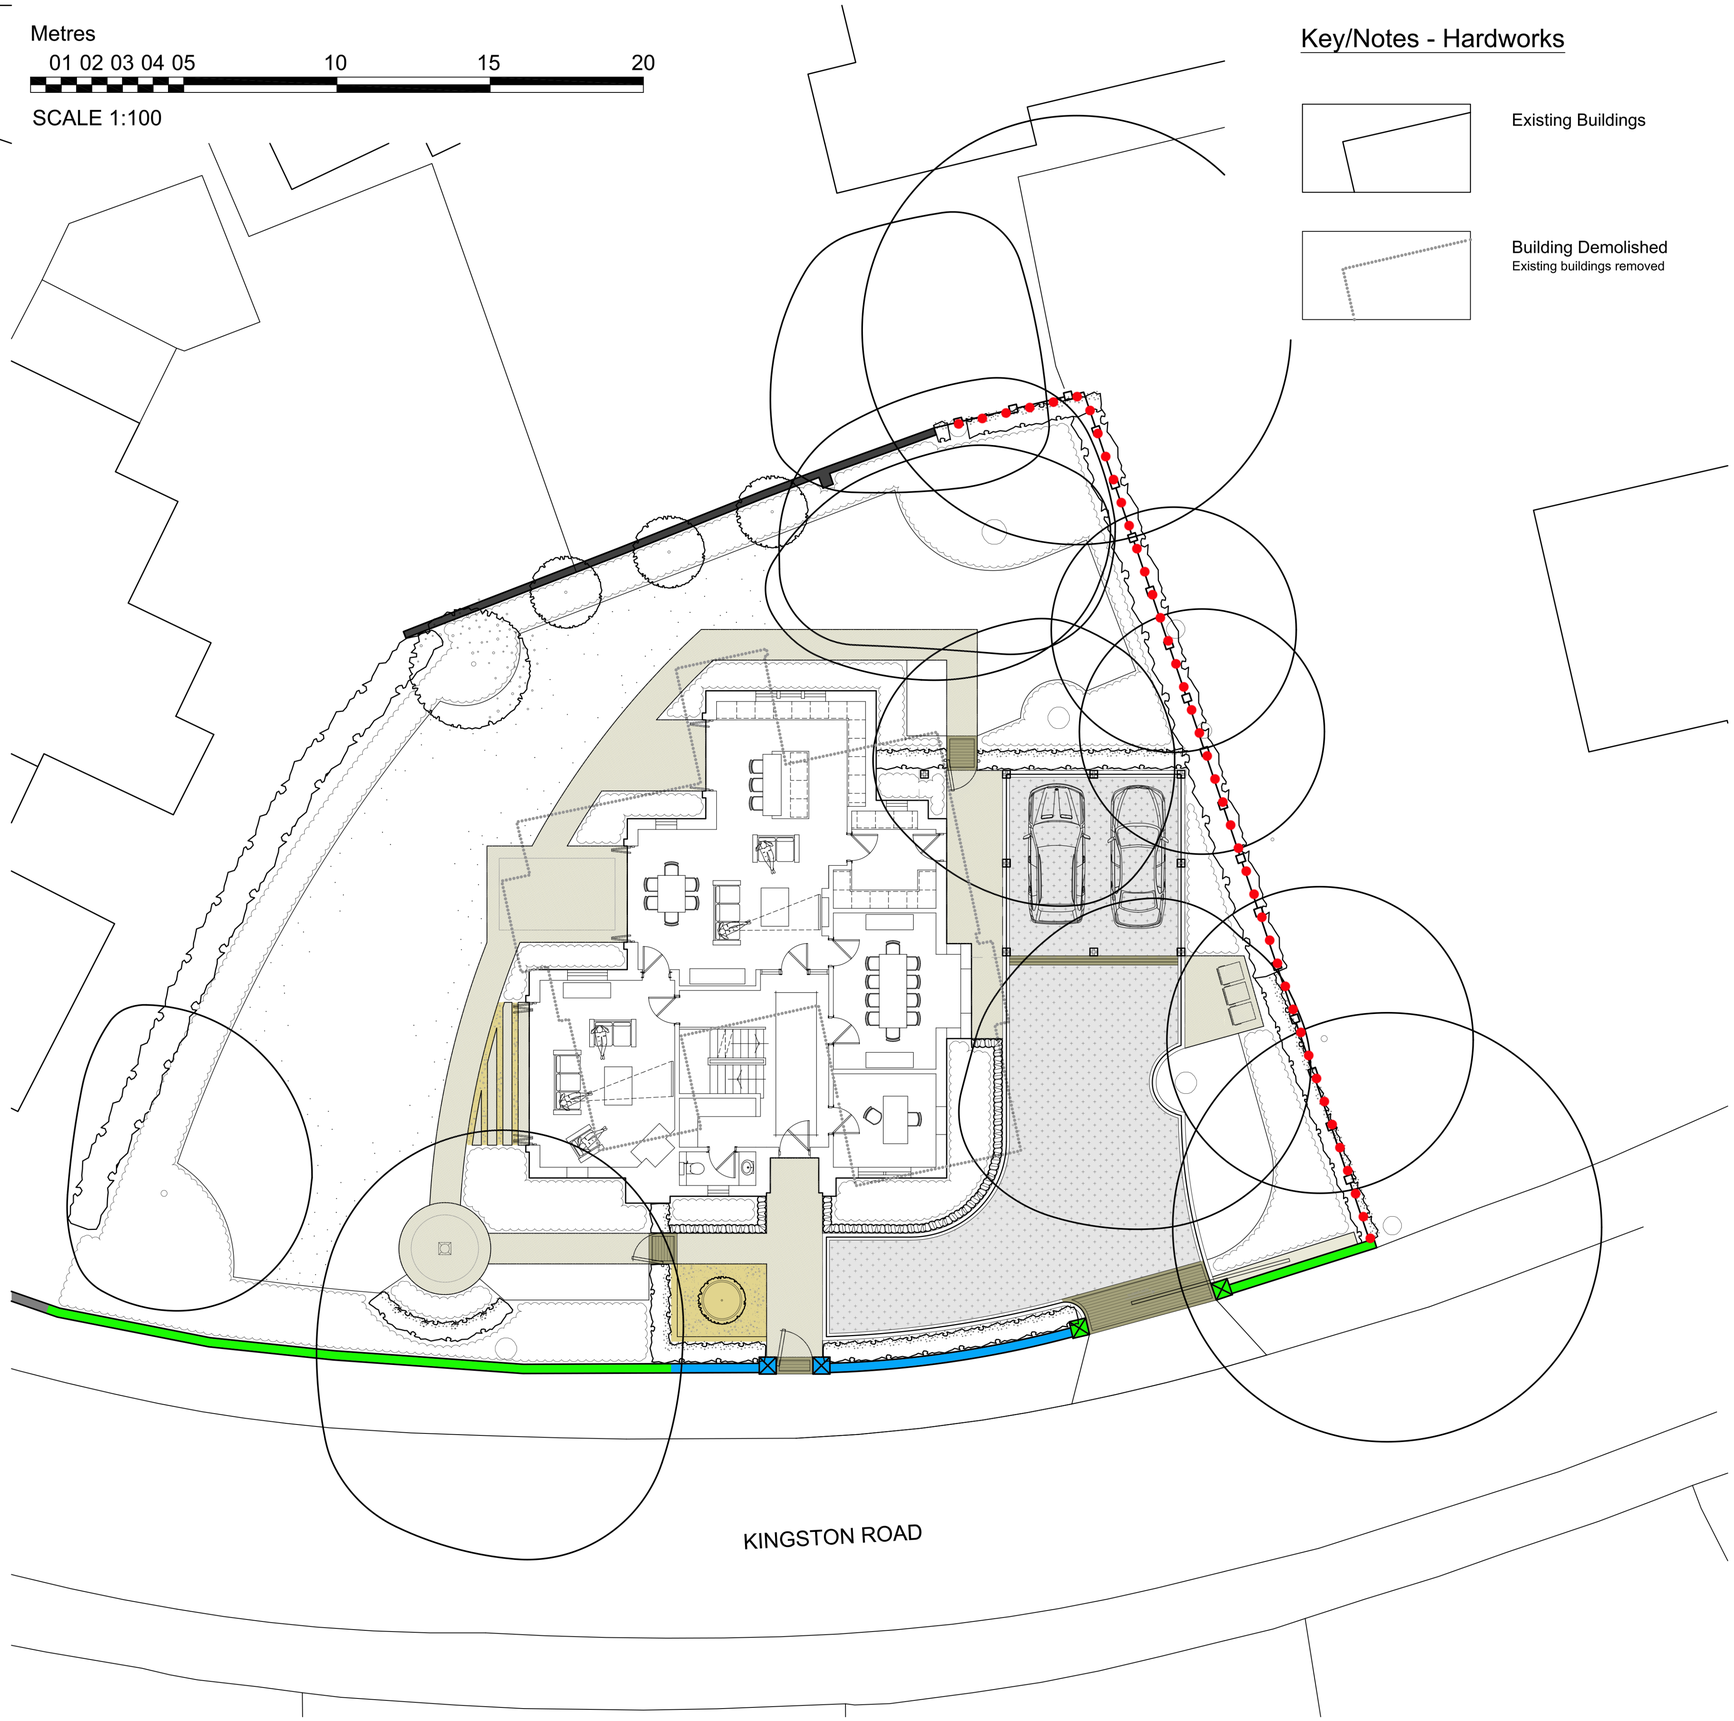

Key/Notes - Hardworks

Existing Buildings

Building Demolished
Existing buildings removed

Proposed Buildings
See architects drawings for details

Proposed Carport
See architects drawings for details

Existing Boundary Walls
1.8m High brick wall with natural stone coping

Existing Boundary Walls
2.0m High brick wall

Proposed Boundary Walls
1.8m High brick wall to match building with natural stone coping

Proposed Boundary Walls
1.0m High brick wall to match building with natural stone coping

Proposed Driveway Surface
Permeable no dig surface. Resin bound gravel (buff colour) see drawing M2893.04 for details

Proposed Sett Threshold
Buff colour natural stone setts

Proposed Paving
Buff colour natural stone flags with sett edge trim

Loose Gravel
Buff colour decorative loose gravel surface

Pedestrian Gate

Sliding Gate

Proposed Fence
1.8m high close boarded timber fence

north

© This drawing, the graphics and the landscape works and ideas depicted therein remains the copyright of Barnes Walker Limited and may not be used or reproduced without prior written consent. Figured dimensions to be followed in preference to scaled and all dimensions are to be checked on site and in the event of any discrepancy refer to Barnes Walker Limited.

DWG TITLE.
Landscape Layout - HARDWORKS

PROJECT TITLE.
58 Kingston Road, Didsbury

DRAWN BY: CDL

CHECKED BY: CWB

DWG NO. M2893.03

CLIENT. Pavilion Property Holdings

SCALE. 1:100@A1

WORK STAGE. Planning

Unit 6, Longley Lane
Northenden, Manchester
M22 4WT

T: 0161 946 0808
E: design@barneswalker.co.uk
W: www.barneswalker.co.uk

BARNES WALKER