
rev_	date_	comment_



EXISTING SITE AND LOCATION PLAN

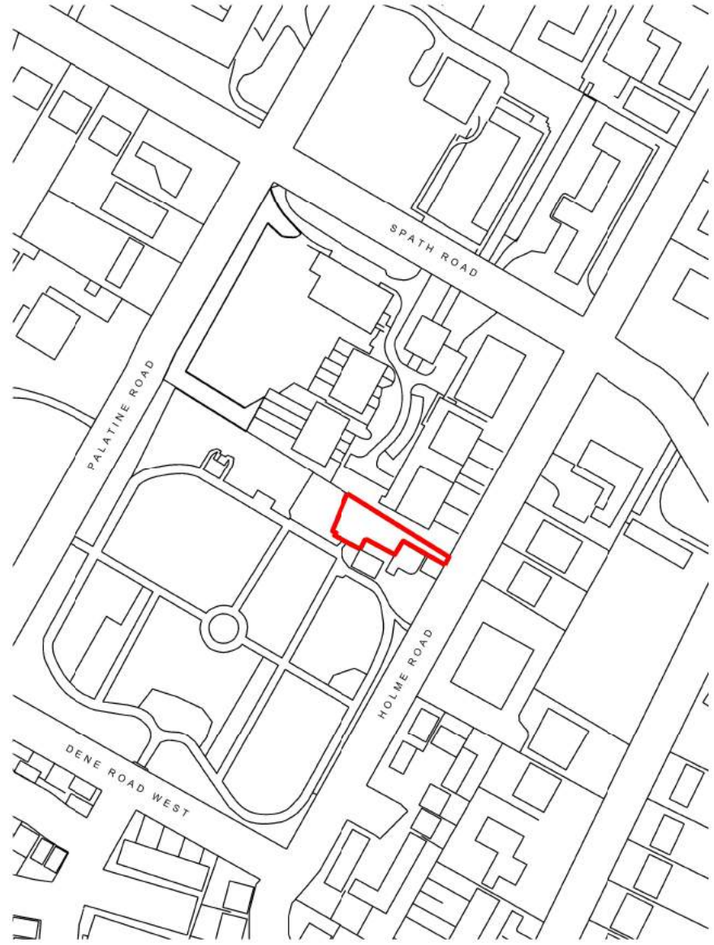


LOCATION PLAN

annabelle tugby architects

project_	24 Holme Road
location_	Didsbury, Manchester, M20 2UP
dwg title_	EXISTING SITE AND LOCATION PLAN
dwg no._	218_al(02)001
revision_	.
scale_	1:200@A3
status_	PLANNING

rev_ date_ comment_

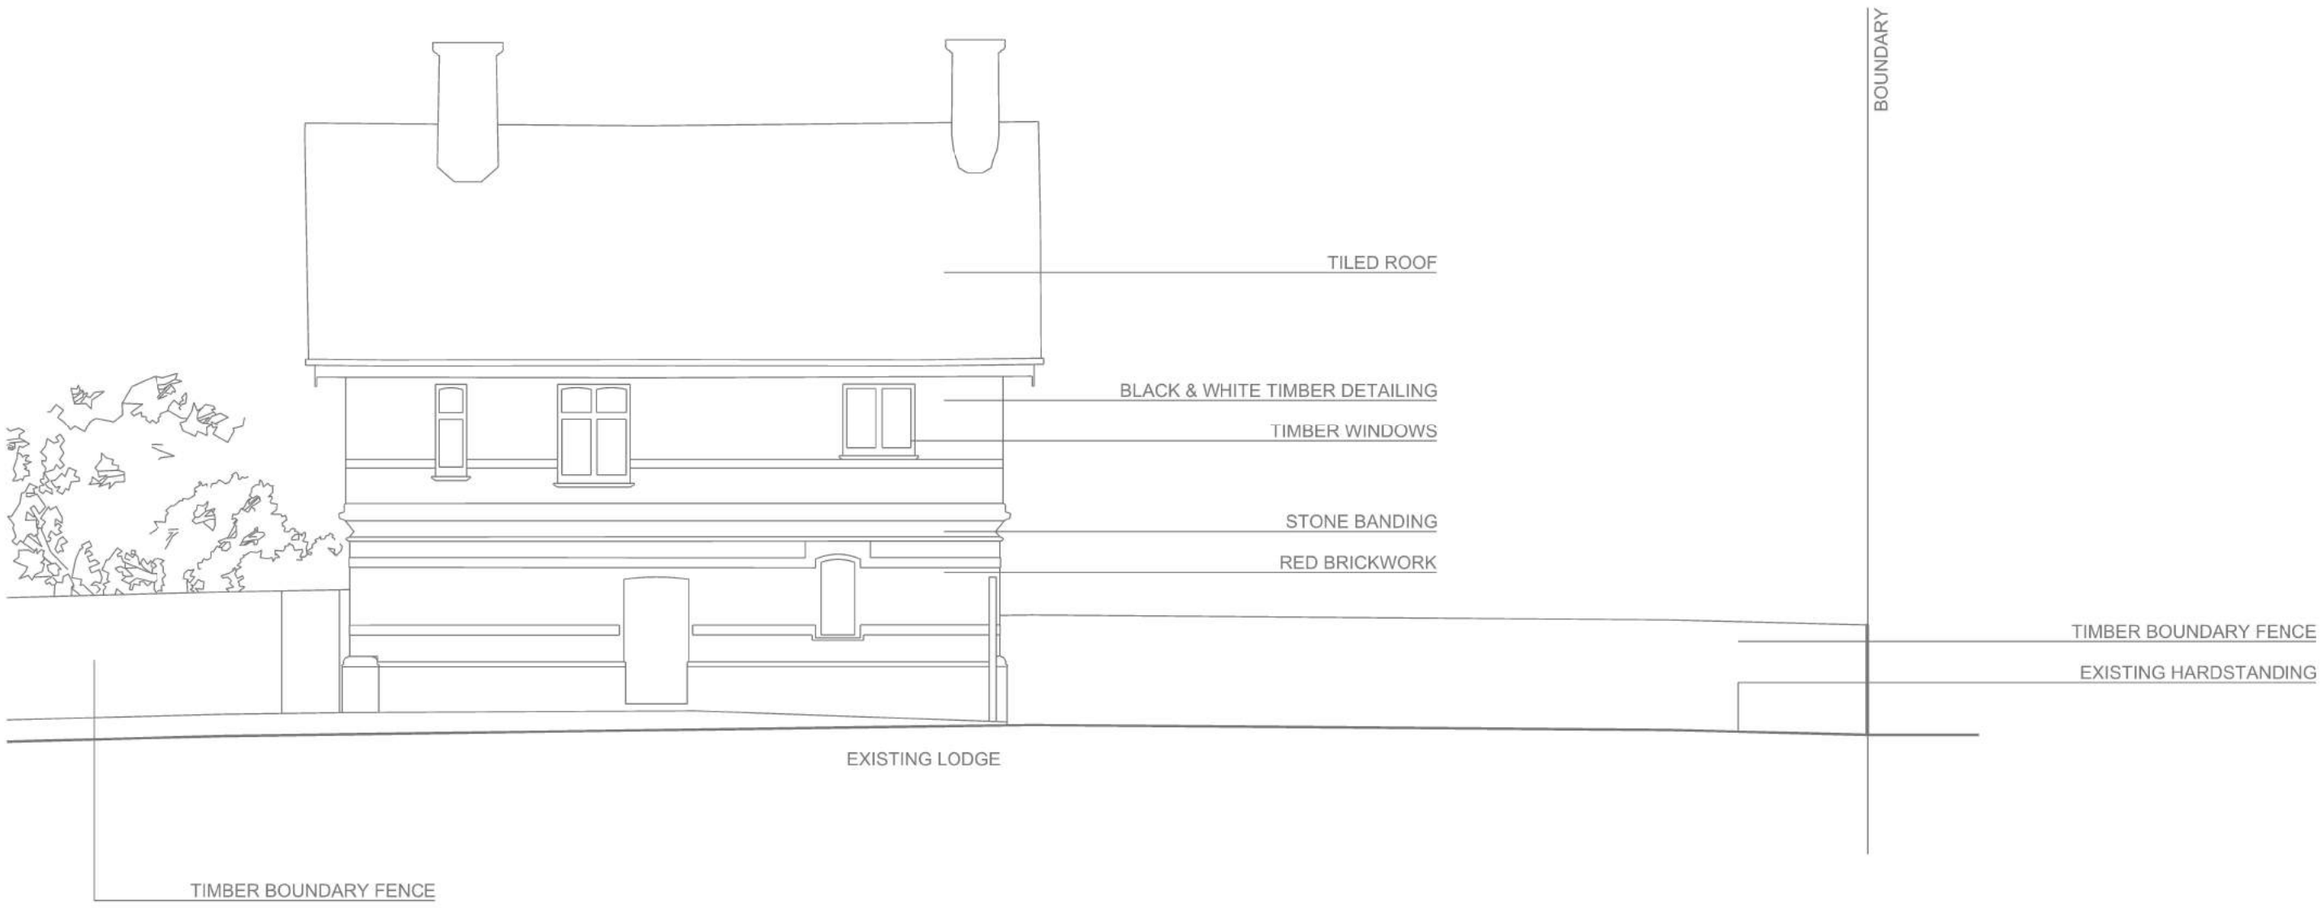

EXISTING NORTH EAST ELEVATION


a n n a b e l l e t u g b y a r c h i t e c t s

project_ 24 Holme Road

location_ Didsbury,
Manchester,
M20 2UP

dwg title_ EXISTING NORTH EAST ELEVATION
dwg no._ 218_al(02)002
revision_ .
scale_ 1:100@A3 // 1:50@A1
status_ PLANNING

rev_ date_ comment_

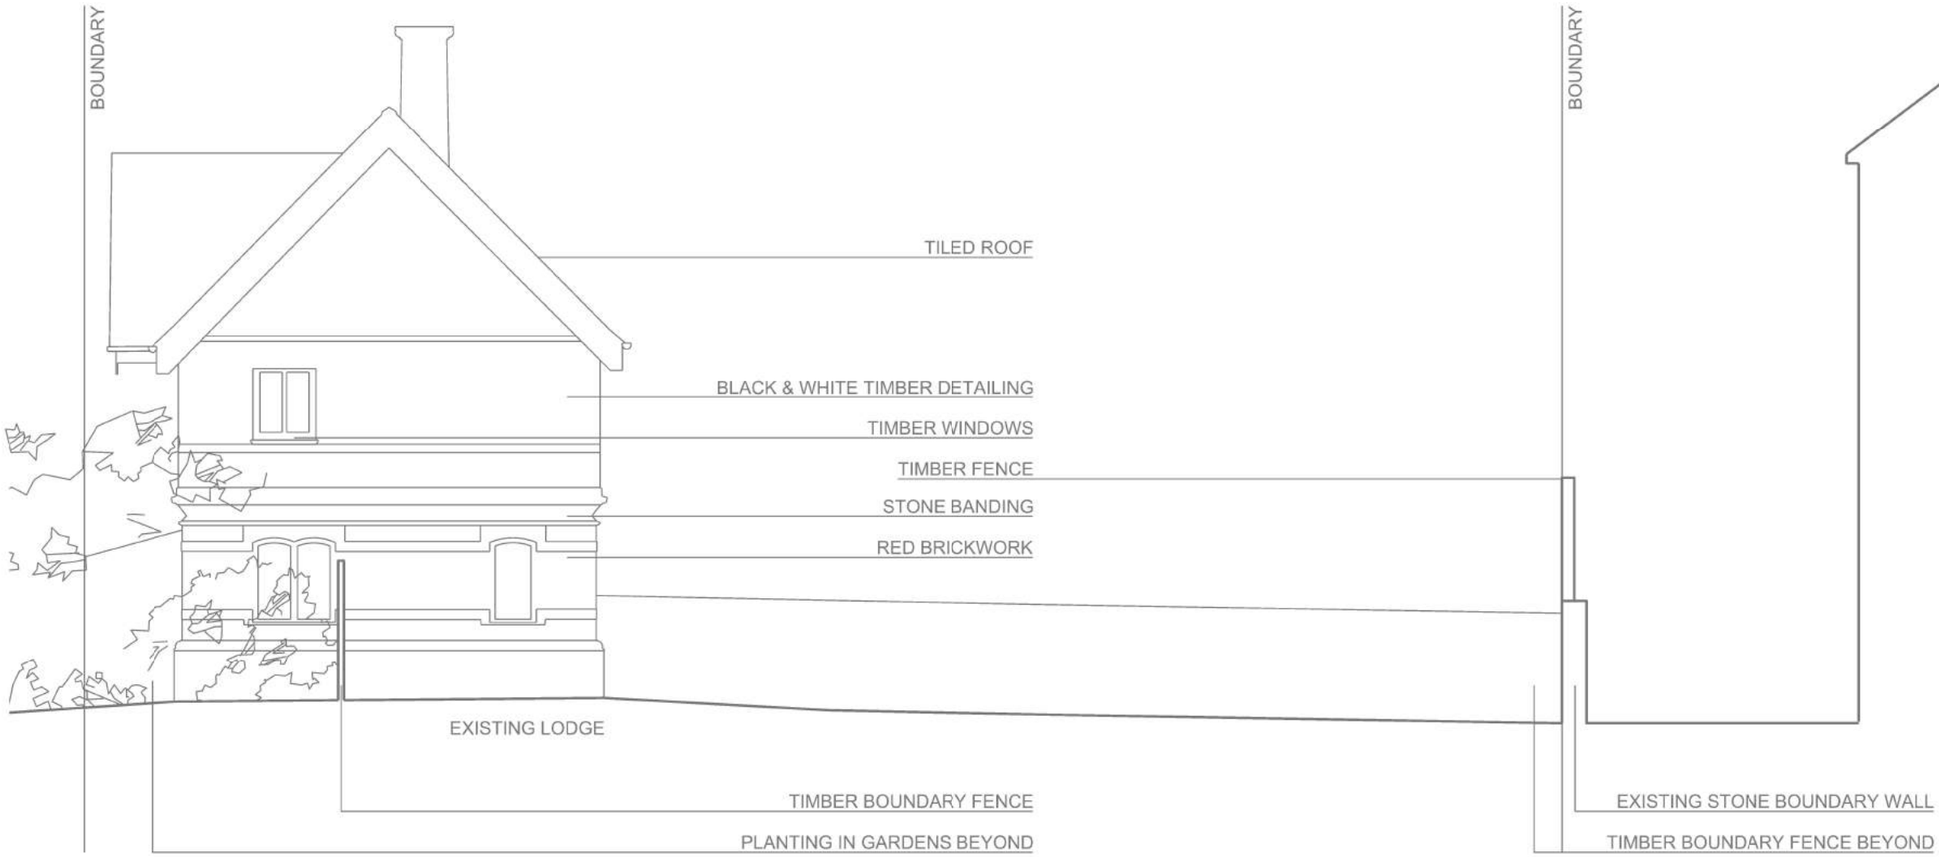

EXISTING SOUTH EAST ELEVATION

a n n a b e l l e t u g b y a r c h i t e c t s

project_ 24 Holme Road

location_ Didsbury,
Manchester,
M20 2UP

dwg title_ EXISTING SOUTH EAST ELEVATION
dwg no._ 218_al(02)003
revision_ .
scale_ 1:100@A3 // 1:50@A1
status_ PLANNING

rev_ date_ comment_



EXISTING SOUTH WEST ELEVATION


a n n a b e l l e t u g b y a r c h i t e c t s

project_ 24 Holme Road

location_ Didsbury,
Manchester,
M20 2UP

dwg title_ EXISTING SOUTH WEST ELEVATION
dwg no._ 218_al(02)004
revision_ .
scale_ 1:100@A3 // 1:50@A1
status_ PLANNING

rev_ date_ comment_

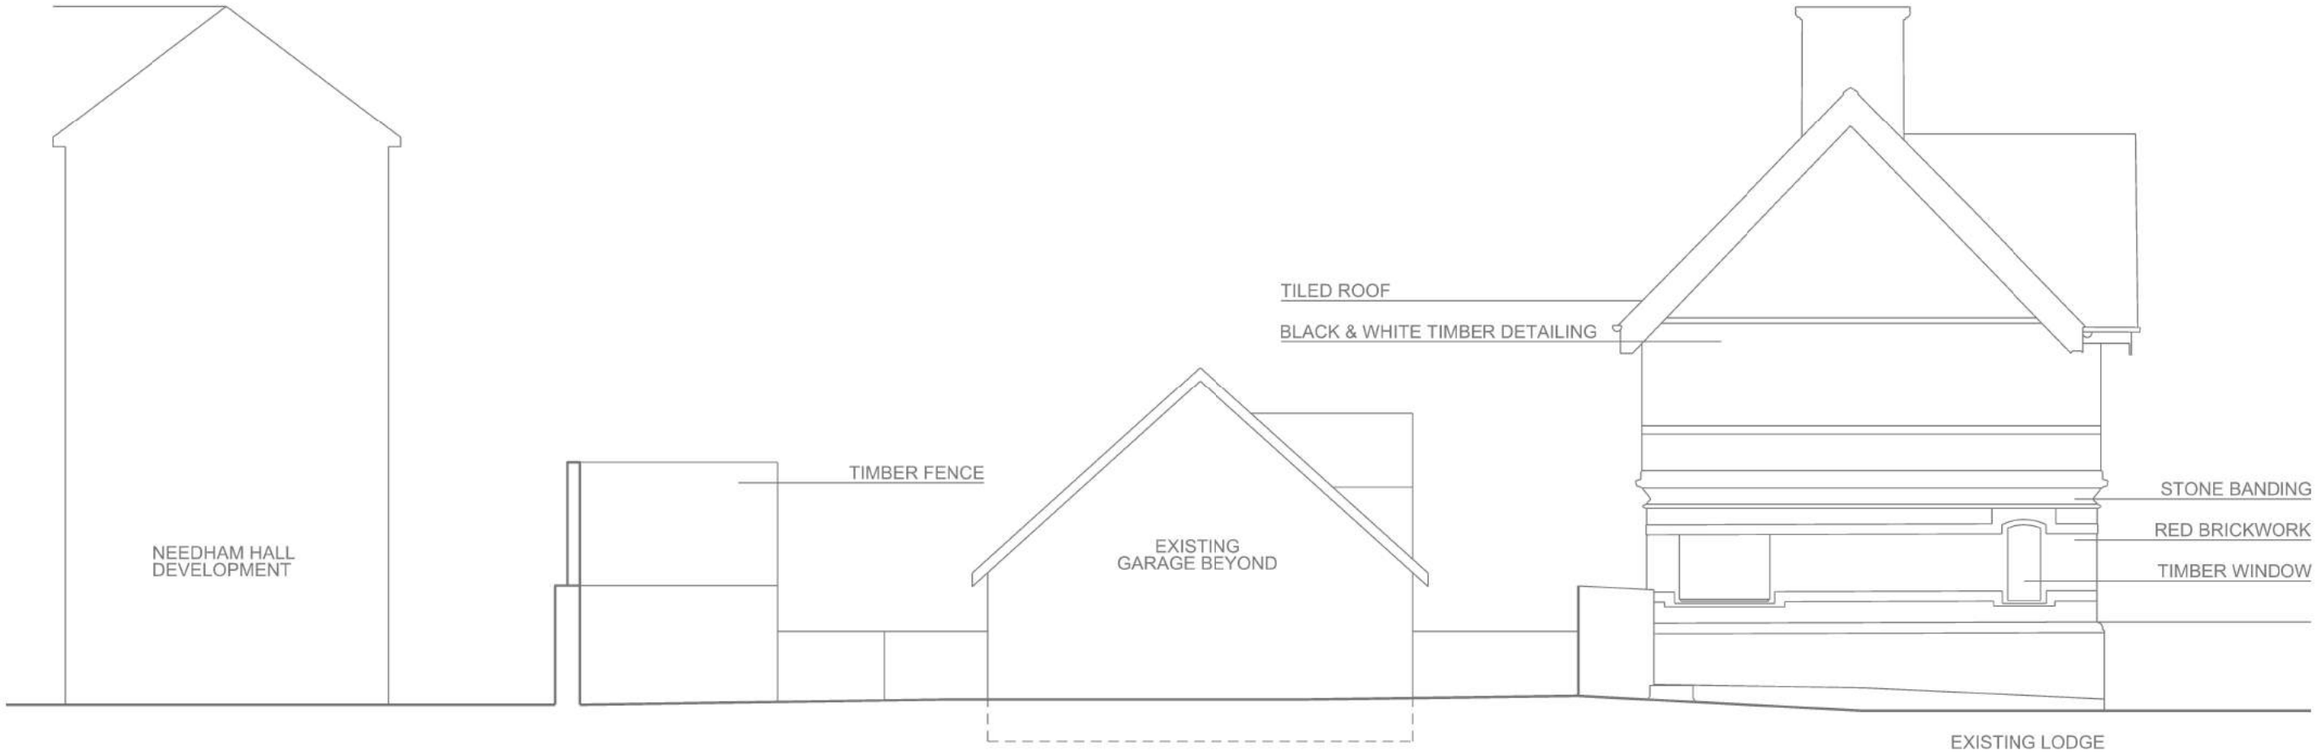

EXISTING NORTH WEST ELEVATION

annabelle tugby architects

project_ 24 Holme Road

location_ Didsbury,
Manchester,
M20 2UP

dwg title_ EXISTING NORTH WEST ELEVATION
dwg no._ 218_al(02)005
revision_ .
scale_ 1:100@A3 // 1:50@A1
status_ PLANNING









EXISTING SITE PHOTOS

rev_ date_ comment_

annabelle tugby architects

project_ 24 Holme Road

location_ Didsbury,
Manchester,
M20 2UP

dwg title_ EXISTING SITE PHOTOS
dwg no._ 218_al(02)010
revision_ .
scale_ NTS
status_ PLANNING









EXISTING SITE PHOTOS

rev_ date_ comment_

annabelle tugby architects

project_ 24 Holme Road

location_ Didsbury,
Manchester,
M20 2UP

dwg title_ EXISTING SITE PHOTOS
dwg no._ 218_al(02)011
revision_ .
scale_ NTS
status_ PLANNING