
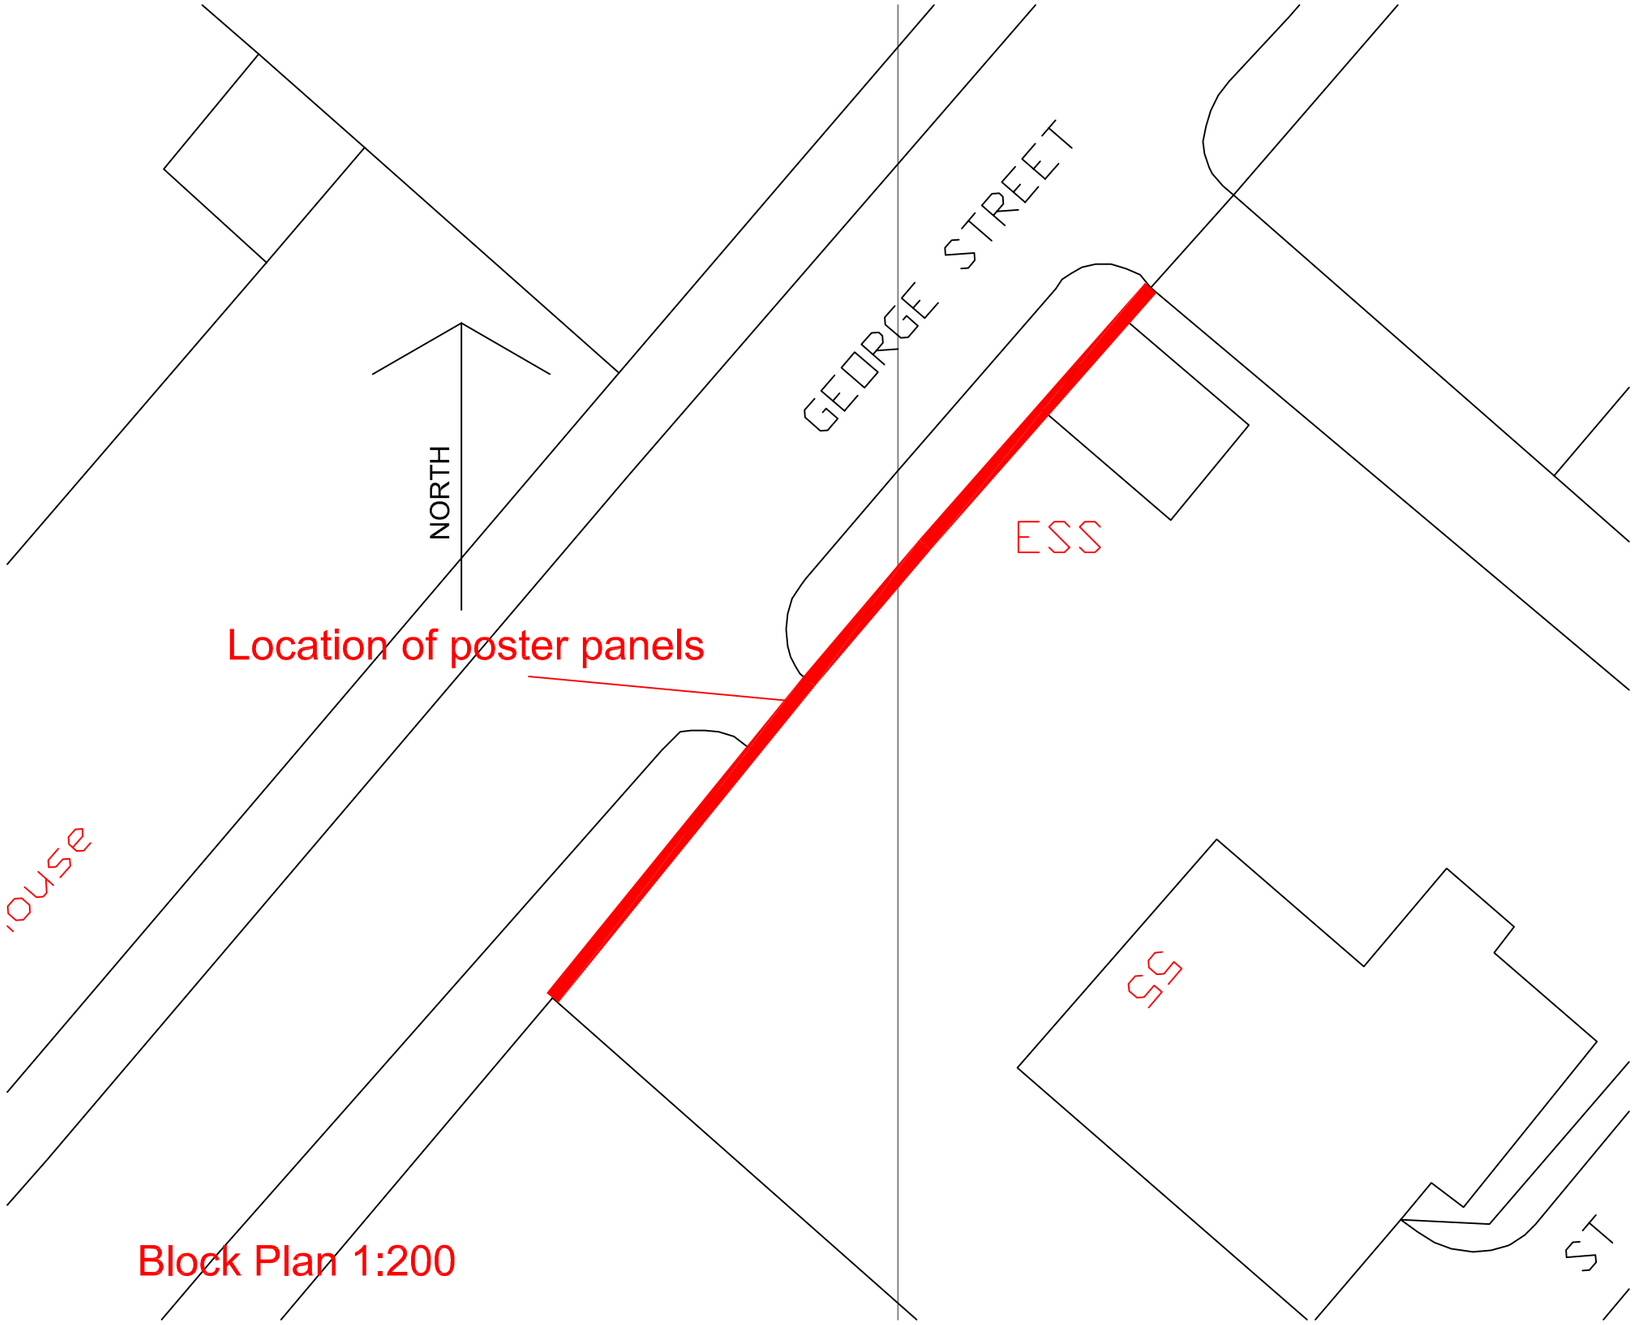


Block Plan 1:200

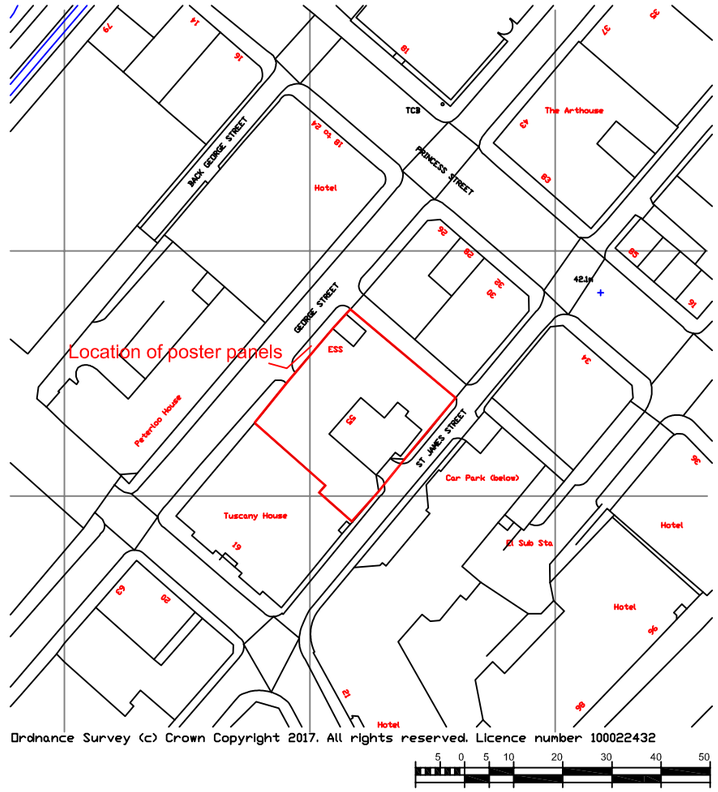

Locality Plan 1:1250

chartered architect design management

5 Hazel Avenue, Lenzie, Glasgow. G66 4RR
Tel 0141 945 4595
Mobile 07836700646
E-MAIL: info@designmanagementarchitects.co.uk

Job/Client	Project Architect	Drawn By	Project No	Drawing No
Advertising Posters Build Hollywood Ltd. t/a City Centre Posters 49-55 George Street, Manchester M1 4HF	dm	dm	11.15.80	01
Drawing Title	**Scale**	**Date**		
Block & Locality Plan	As shown @ A3	22.02.17		