
Notes:

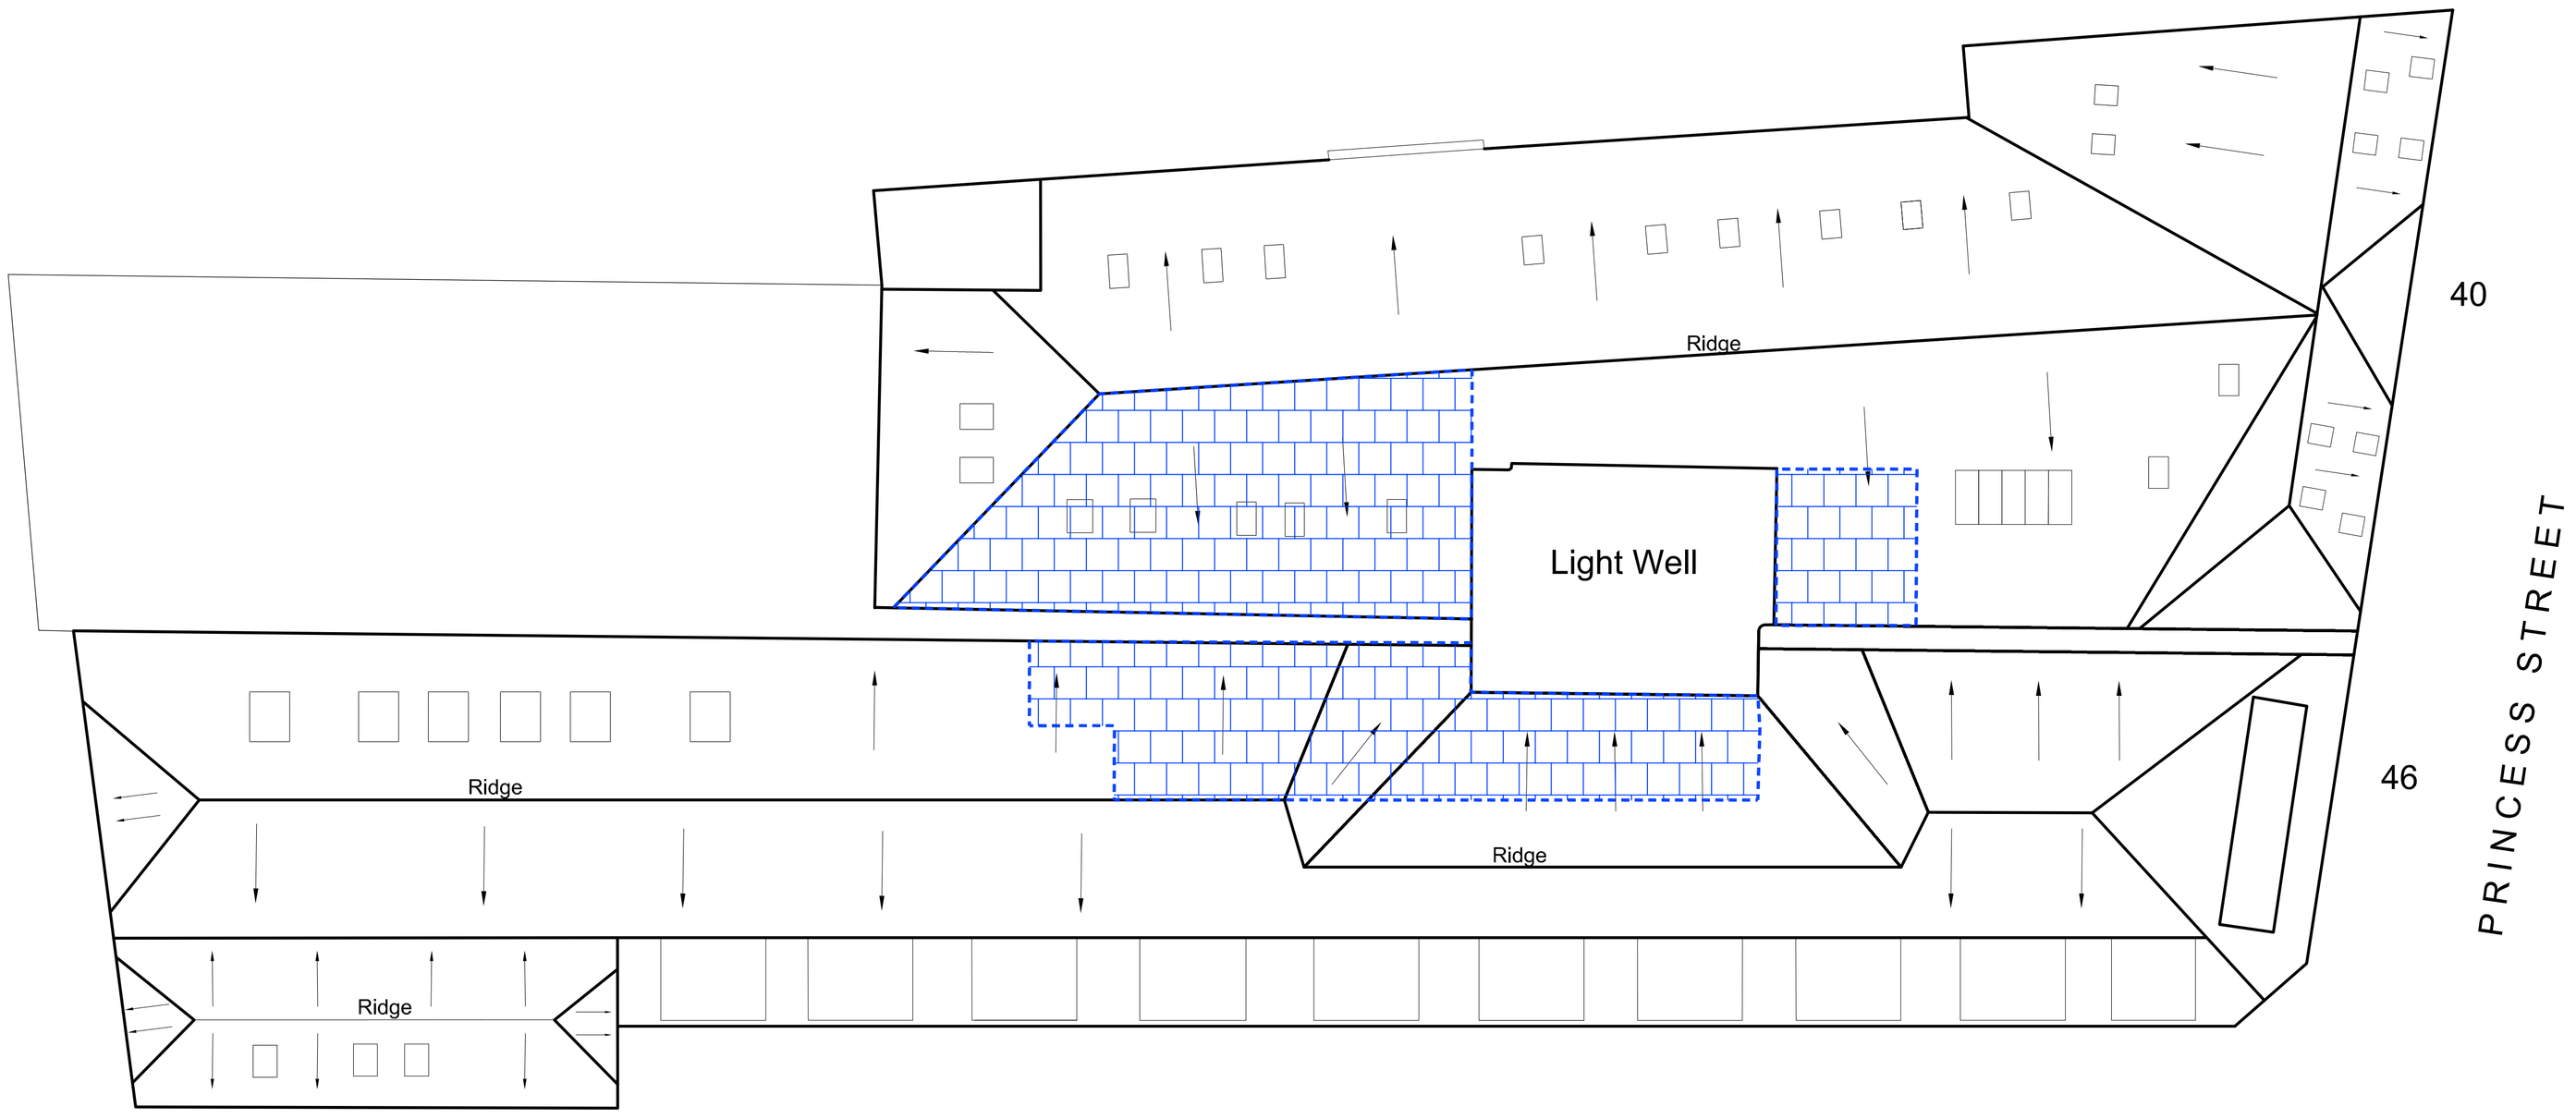

KEY

ORIGINAL ROOF TO BE REMOVED

Rev:	Date:	Details:	By:	Chk:
B	18.07.17	Key amended	JJ	
A	03.04.17	Removal elements amended	JJ	

EngineRoom
Unit E, Bristol Court
Martlesham Heath
Betts Avenue
Ipswich IP5 3RY

10m

10m

Client / Location:
40-46 PRINCESS STREET
MANCHESTER

Drawing:
Strip Out, Removal and Dismantling plan - Roof floor

Scale:	Date:	Drawn:	Check:
1:100 @ A1	07.11.16	jra	

Job No:	Dwg No:	Rev:
1601008	208	B

© EngineRoom(technical) Ltd. This title block is 100mm wide at full scale.
Do not scale. Work to figured dimensions only which should be verified on site.