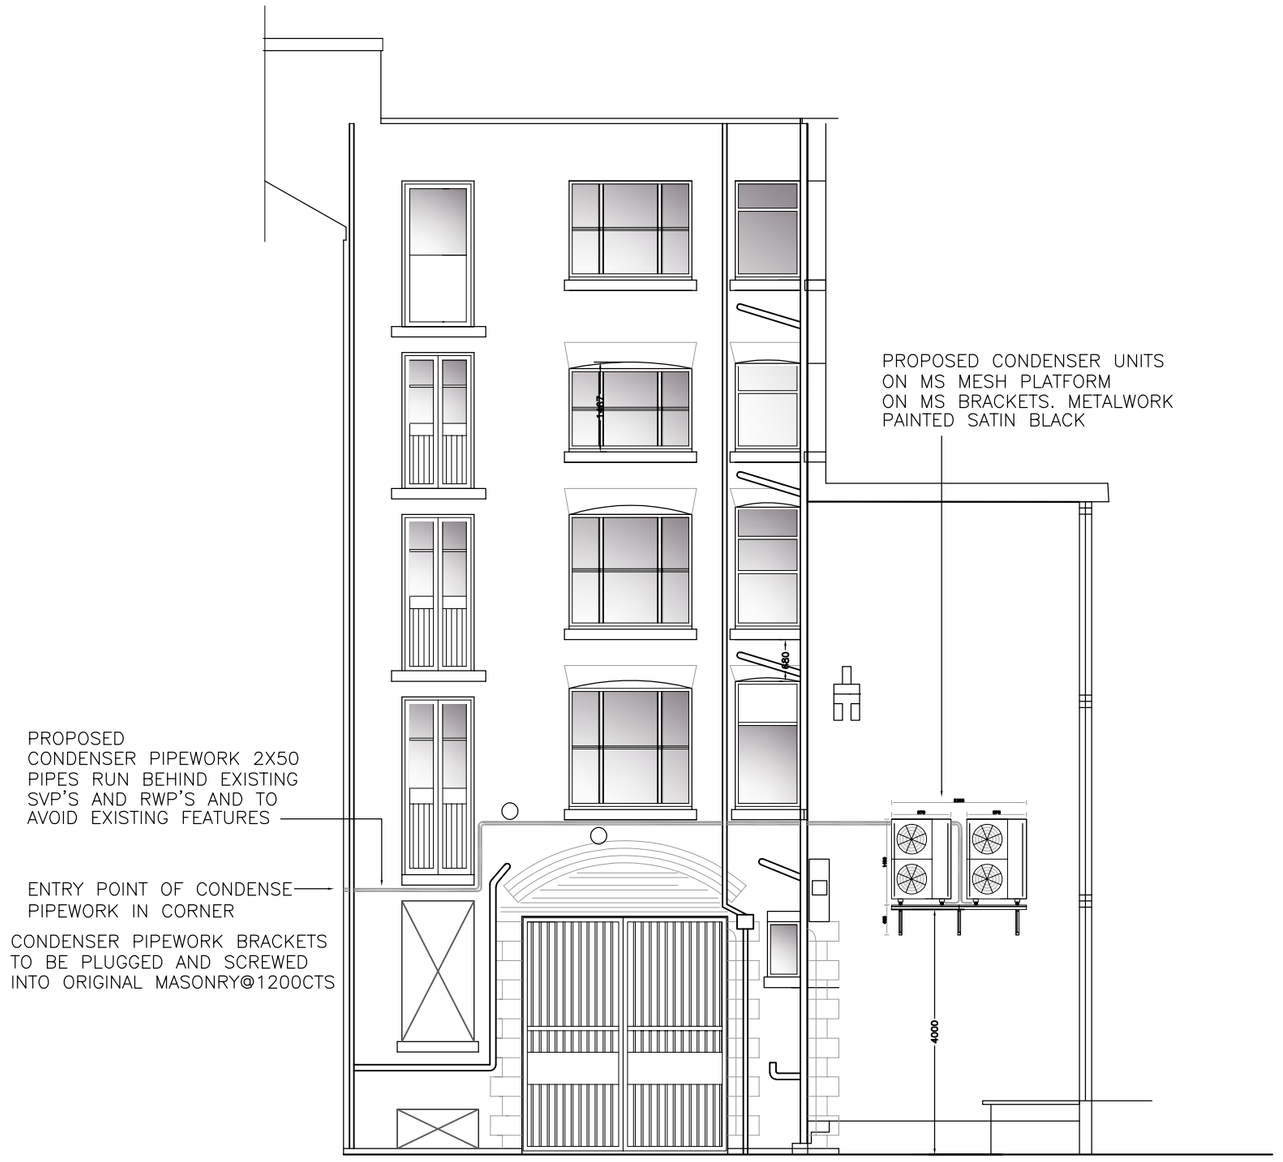

PROPOSED YARD (NORTH EAST) ELEVATION scale 1:100



PROPOSED YARD (SOUTH EAST) ELEVATION scale 1:100

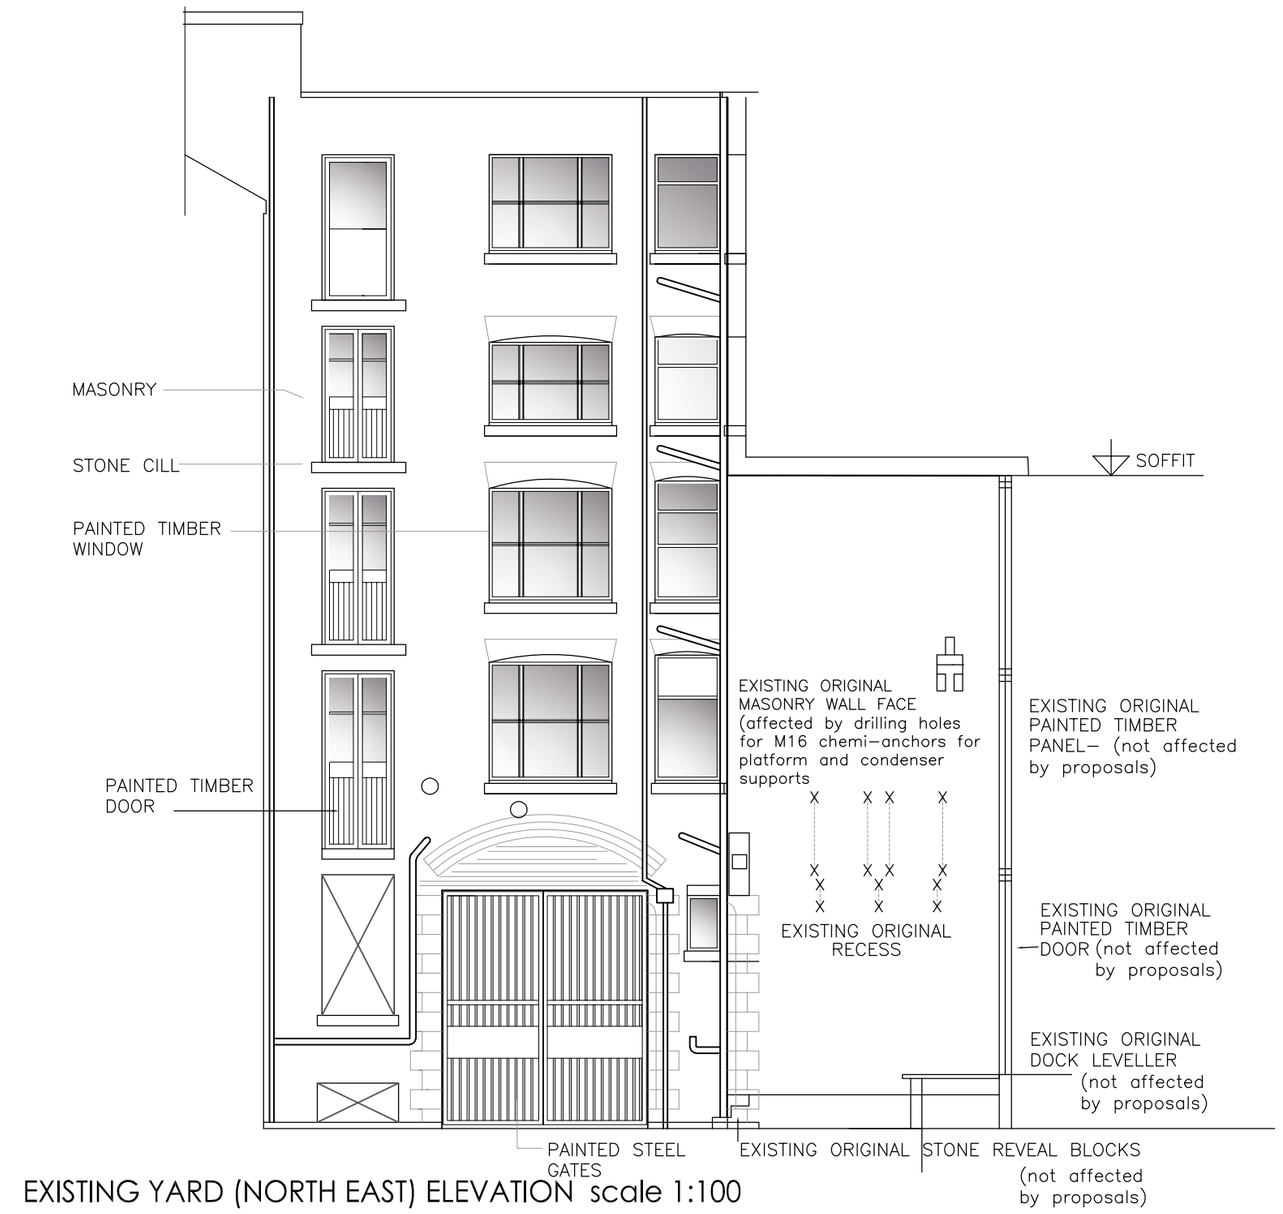

EXISTING YARD (NORTH EAST) ELEVATION scale 1:100

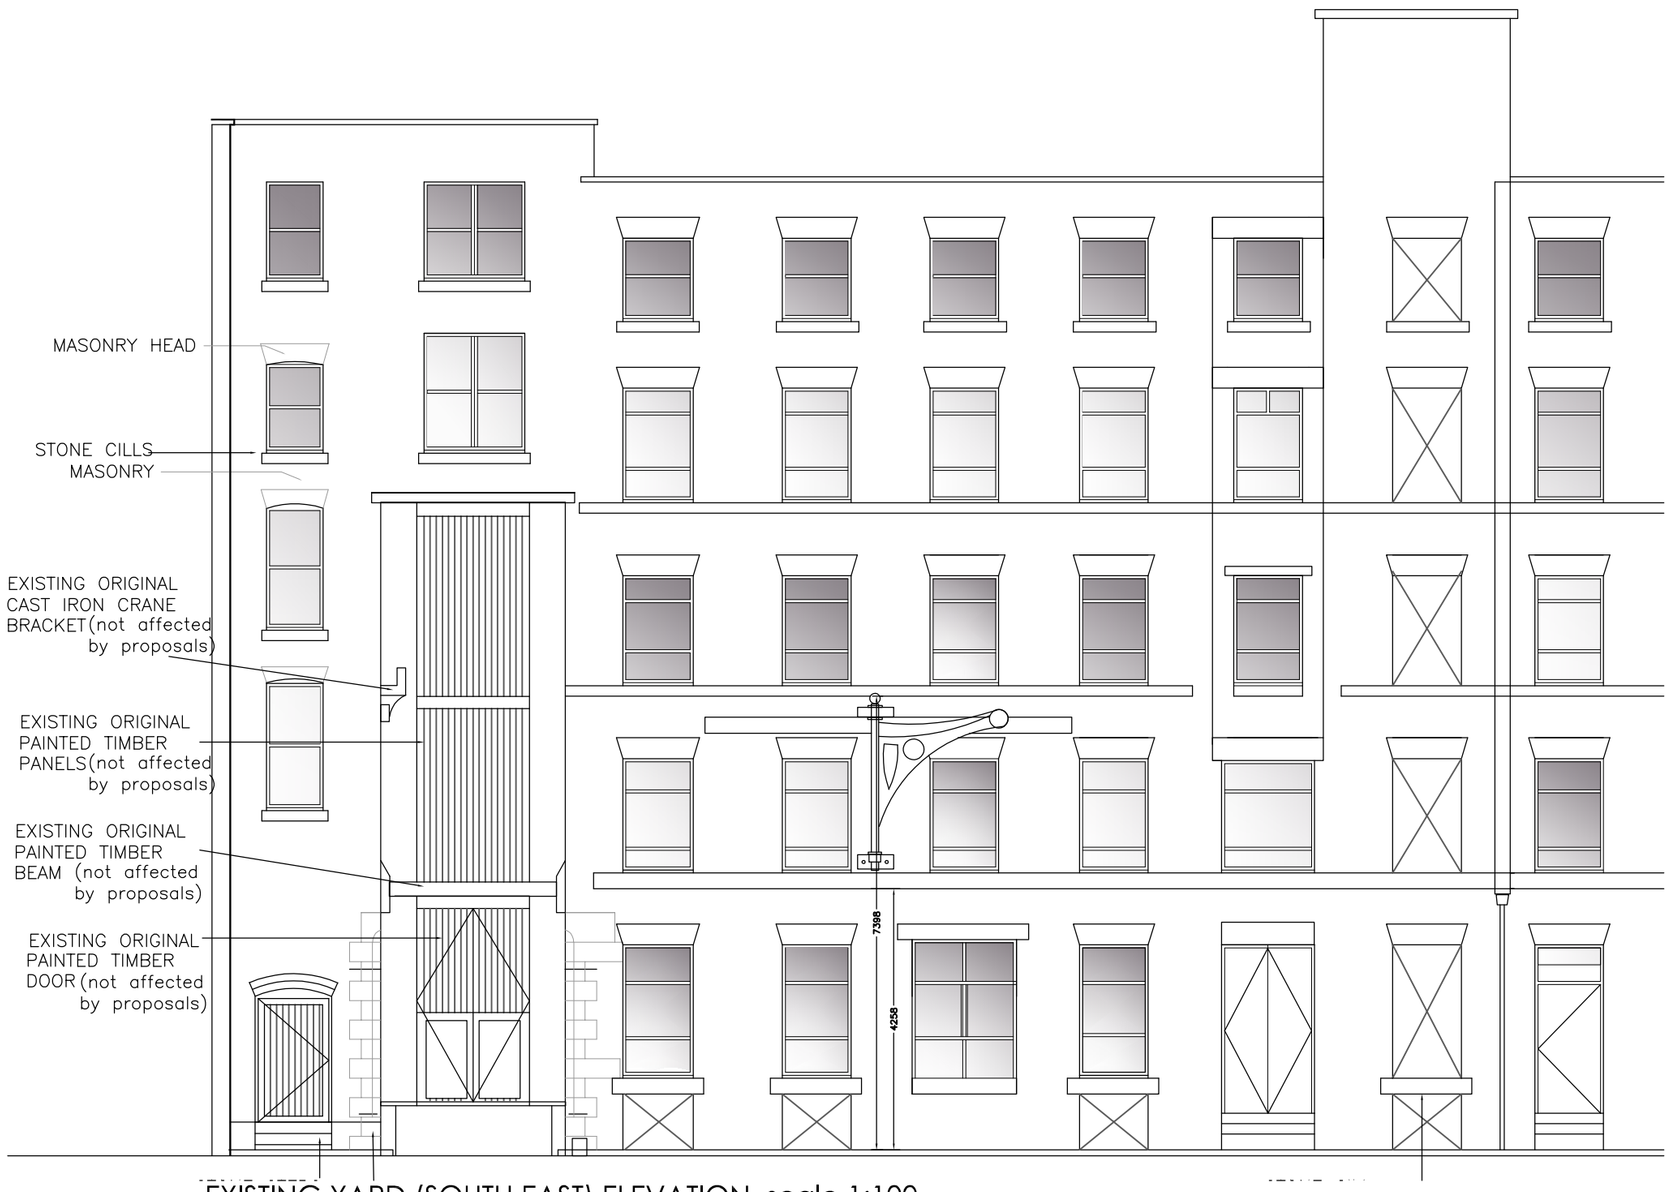

EXISTING YARD (SOUTH EAST) ELEVATION scale 1:100

NOTES

1. On no account may this drawing be scaled.
2. Any discrepancy to be reported to the Contract Administrator immediately
3. The Contractor must check all dimensions on site prior to placing work in hand and/or ordering any materials or work.
4. This drawing is copyright of propertysign ltd t/a studio_neo
it may not be reproduced, or part reproduced without the express consent of propertysign

Drawing Status

- ☐ PRELIMINARY FOR APPROVAL
- ☐ AGREED LAYOUT -SIGNED OFF
- ■ PLANNING DRAWING
- ☐ BUILDING CONTROL DRAWING
- ☐ TENDER DRAWING
- ☐ CONTRACT DRAWING
- ☐ CONSTRUCTION DRAWING
- ☐ AS-BUILT DRAWING

0 5m

Project

14 LITTLE LEVER STREET
MANCHESTER NQ

Drawing Title

REAR YARD (NE-SE)
ELEVATIONS
EXISTING+PROPOSED

Scale	Date
1:100, 1:50 @ A2	14.03.17.
Drawing No.	Revision
2237/L21-03	B

Revision Details

A. 8.3.17. Input/extract louvre added, wc extracts added

B. 7.7.17. LBC condenser info added

studio_neo
Architects

3 Bridgewater Street
Lymm
Cheshire
WA13 0AB

t. +44(0)1925 752225
e. @studio_neo.co.uk
www.studio_neo.co.uk