

Notes:




PHOTO TAKEN INSIDE EXISTING OFFICE FACING LIGHT WELL

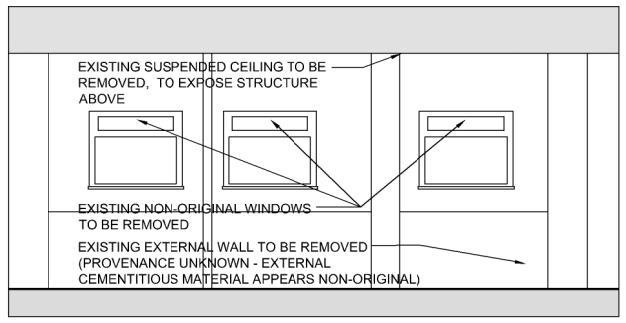


① EXISTING INTERNAL ELEVATION AT OFFICES FACING LIGHT WELL

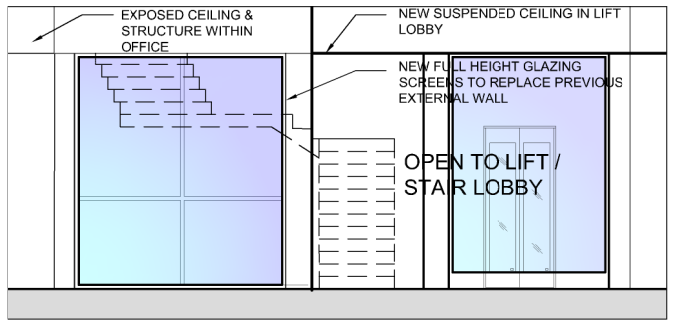


② PROPOSED INTERNAL ELEVATION AT OFFICE AND LIFT LOBBY AT FACING LIGHT WELL

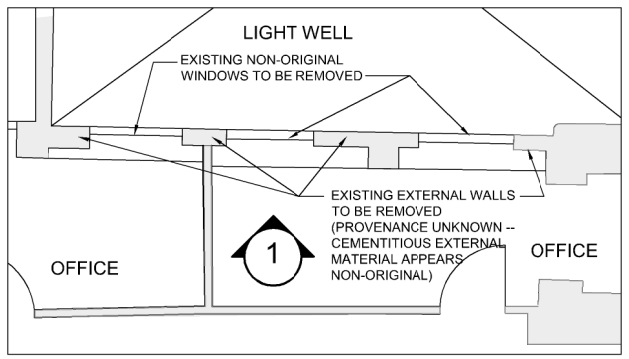


③ EXISTING FIRST FLOOR PART PLAN AT OFFICES FACING LIGHT WELL

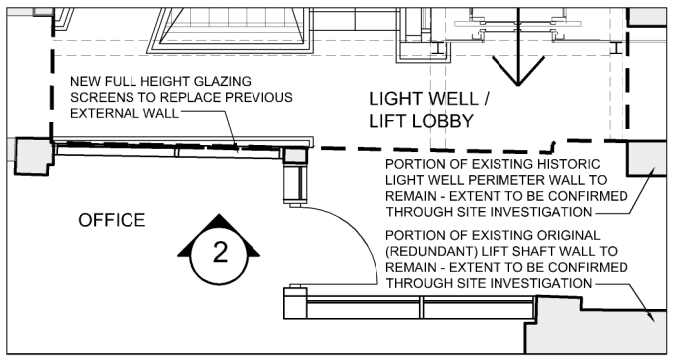

④ PROPOSED FIRST FLOOR PART PLAN AT OFFICE AND LIFT LOBBY AT LIGHT WELL

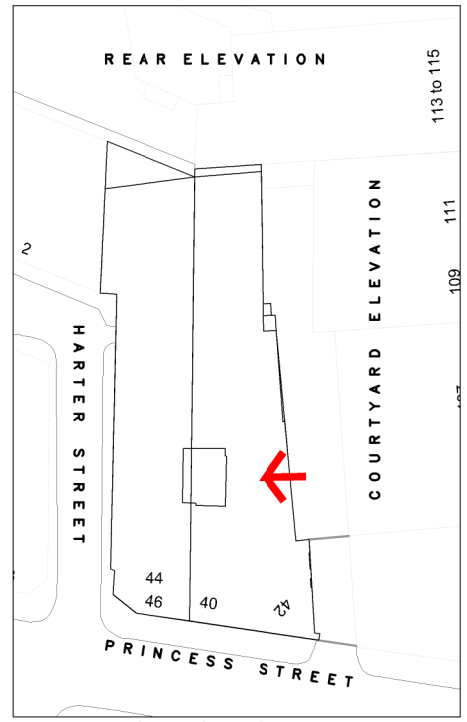

Location plan
Scale: 1:500

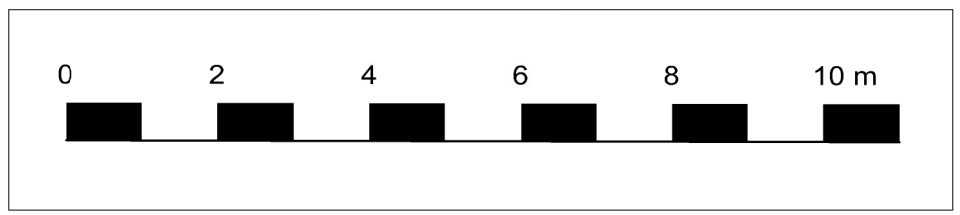

Rev:	Date:	Details:	By:	Chk:
A	27.07.17	Annotations Added	JJ	

EngineRoom
Unit E, Bristol Court
Marlesham Heath
Betts Avenue
Ipswich IP5 3RY

PLANNING

Client / Location:
40-46 PRINCESS STREET
MANCHESTER

Drawing:
Existing and Proposed Internal Elevations

Scale:	Date:	Drawn:	Check:
1:50 @ A1	28.04.17	JJ	

Job No:	Dwg No:	Rev:
1601008	401	A

© EngineRoom(technical) Ltd. This title block is 100mm wide at full scale.
Do not scale. Work to figured dimensions only which should be verified on site.