
Notes:

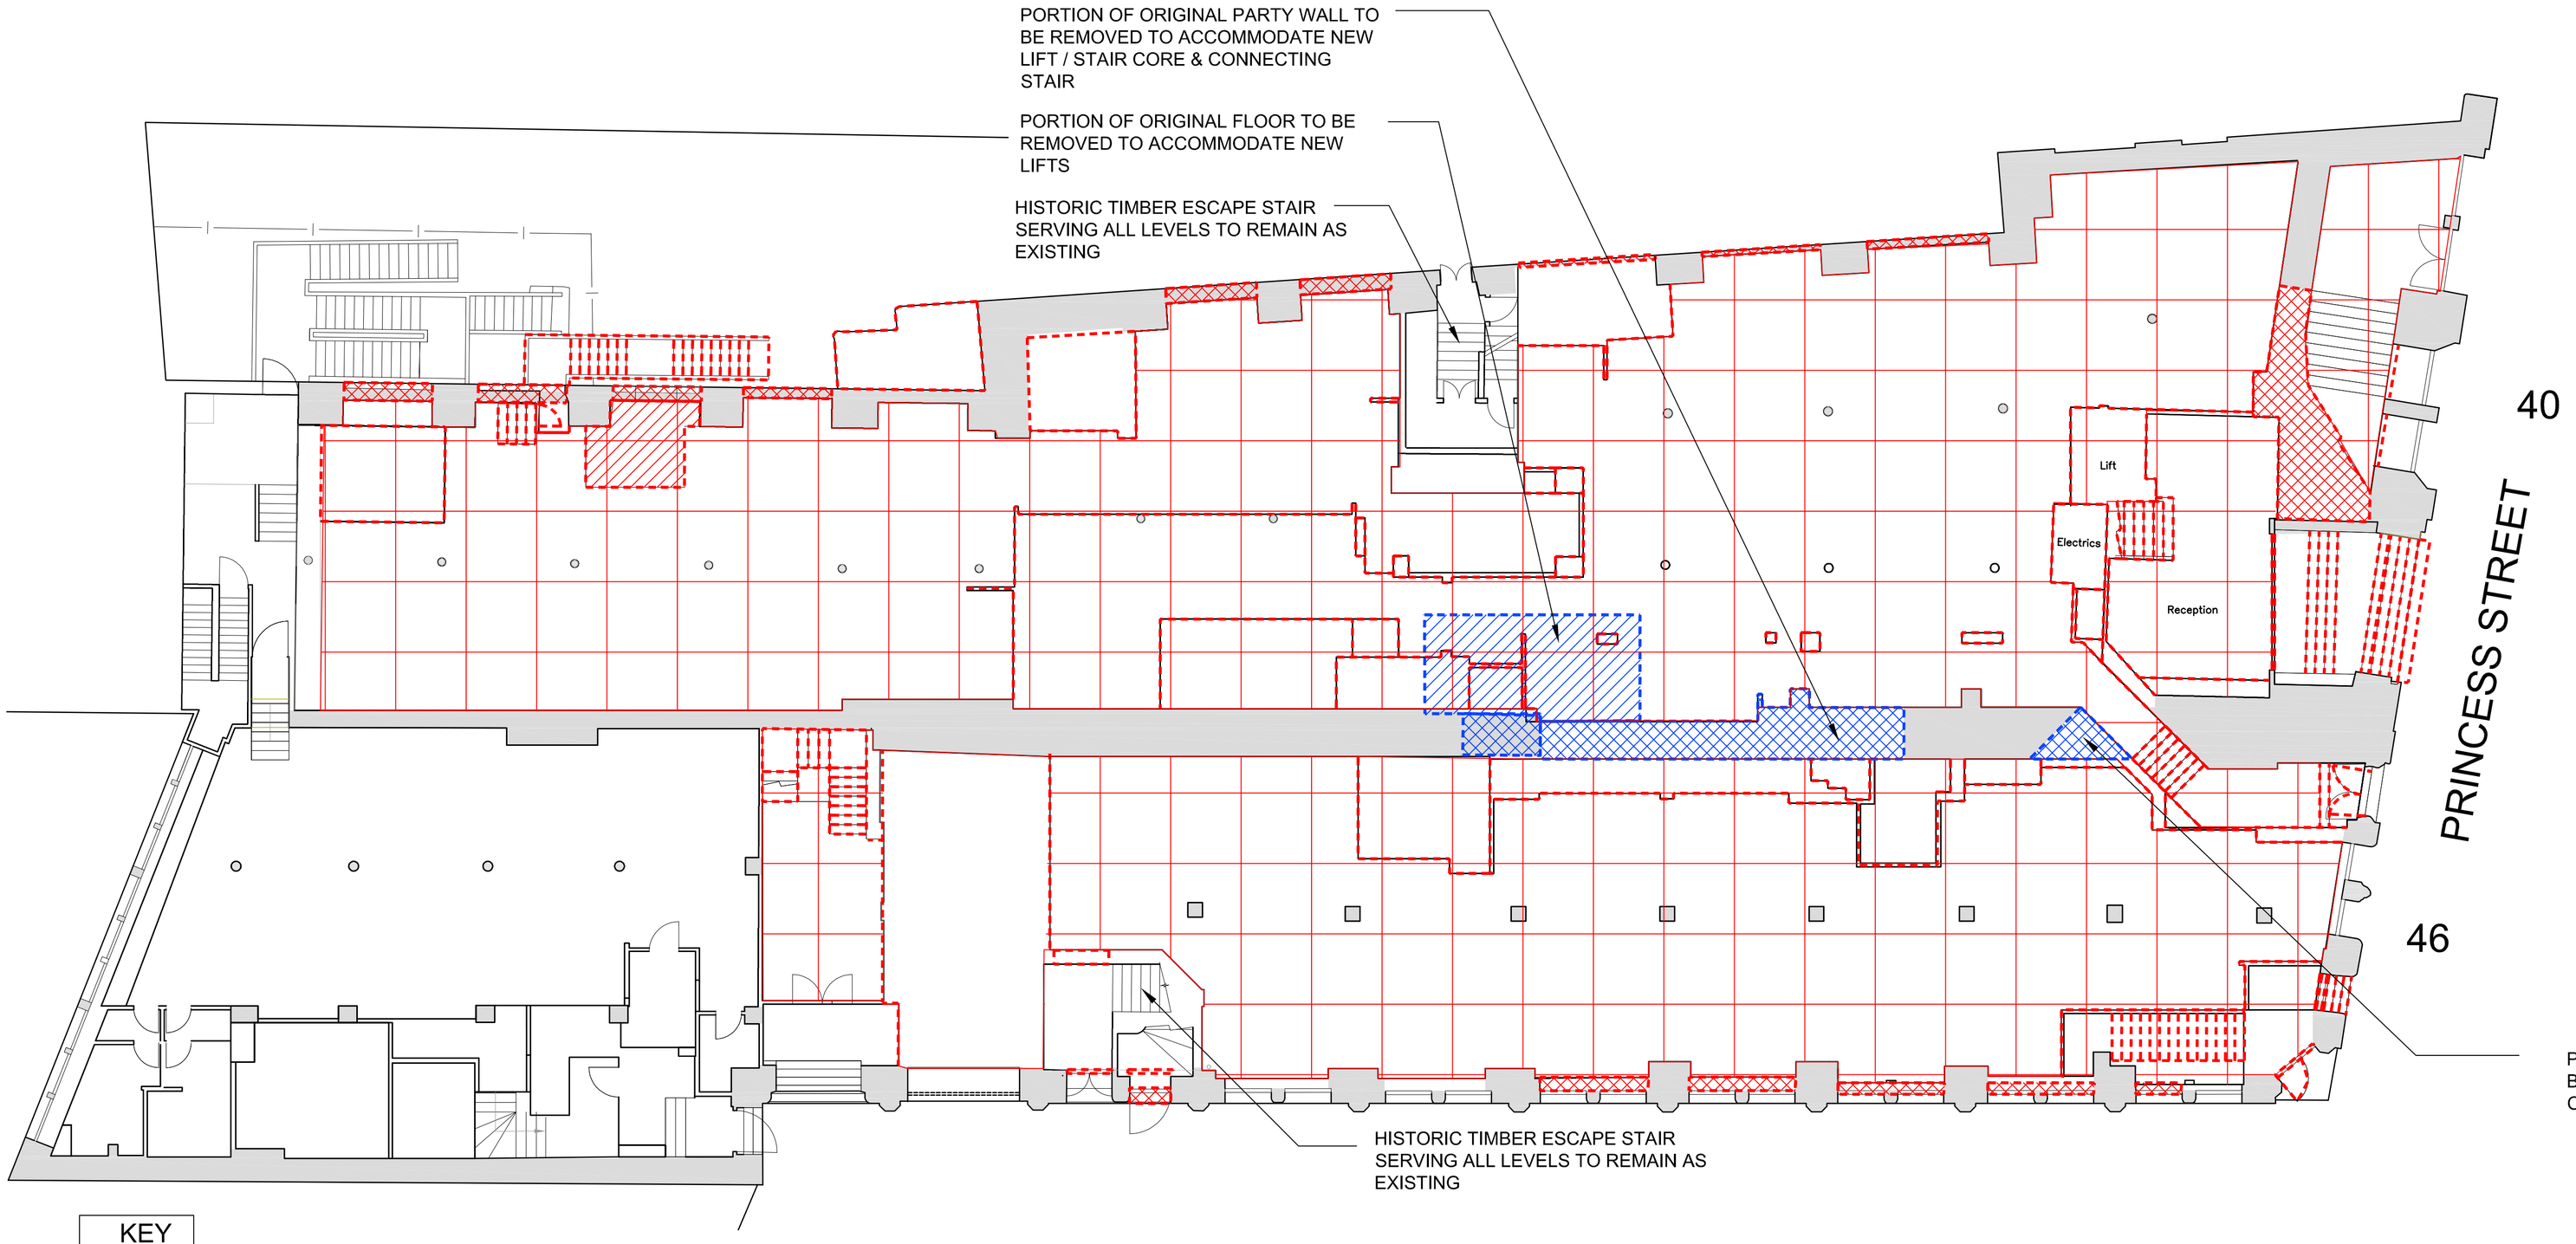

Level 0
43.090

Level -1
41.710

KEY

- NON-ORIGINAL PARTITIONS TO BE REMOVED
- NON-ORIGINAL FLOOR TO BE REMOVED
- NON-ORIGINALEXTERNAL WALL / STRUCTURE / WINDOW TO BE REMOVED
- NON-ORIGINAL STAIR TO BE REMOVED
- SUSPENDED CEILING TO BE REMOVED
- ORIGINAL PARTITIONS TO BE REMOVED
- ORIGINAL FLOOR TO BE REMOVED
- ORIGINAL EXTERNAL WALL / STRUCTURE / WINDOW TO BE REMOVED
- HISTORIC PARTITIONS TO BE REMOVED
- HISTORIC FLOOR TO BE REMOVED
- HISTORIC EXTERNAL WALL / STRUCTURE / WINDOW TO BE REMOVED

10m

10m

Rev:	Date:	Details:	By:	Chk:
D	07.08.17	Removal items updated	JJ	
C	28.07.17	Key amended	JJ	
B	30.03.17	Additional survey information added, Elements to be removed / reinstated amended		
A	21.11.16	Additional walls to be removed within Unit 3 following amendments to Proposed GF N,E external stairs	JB	

EngineRoom
Unit E, Bristol Court
Martlesham Heath
Betts Avenue
Ipswich IP5 3RY

PLANNING

Client / Location:
40-46 PRINCESS STREET
MANCHESTER

Drawing:
Strip Out, Removal and Dismantling plan - Ground floor

Scale:	Date:	Drawn:	Check:
1:100 @ A1	07.11.16	jra	

Job No:	Dwg No:	Rev:
1601008	202	D

© EngineRoom(technical) Ltd. This title block is 100mm wide at full scale.
Do not scale. Work to figured dimensions only which should be verified on site.