

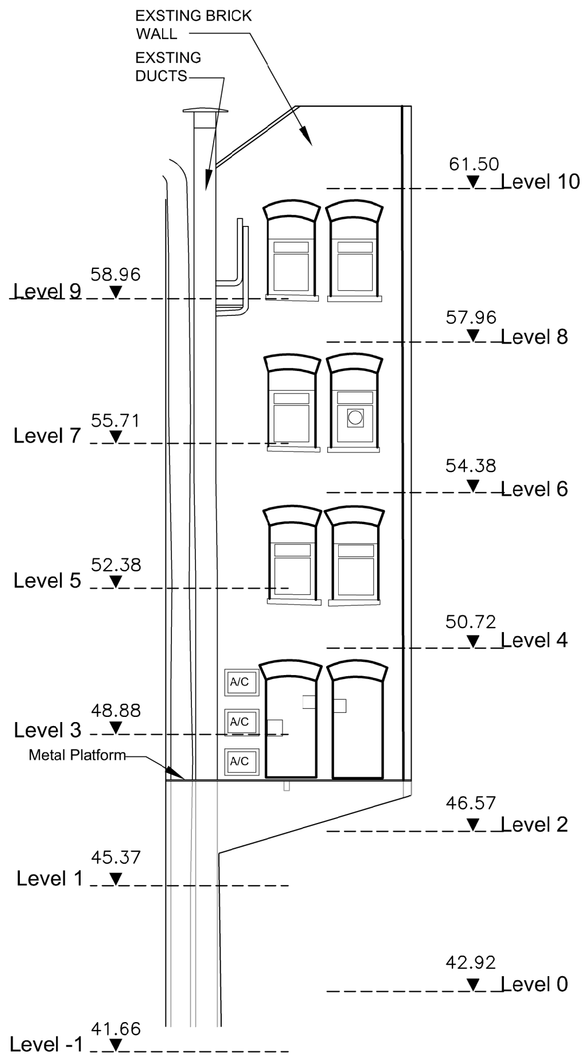



ELEVATION 1

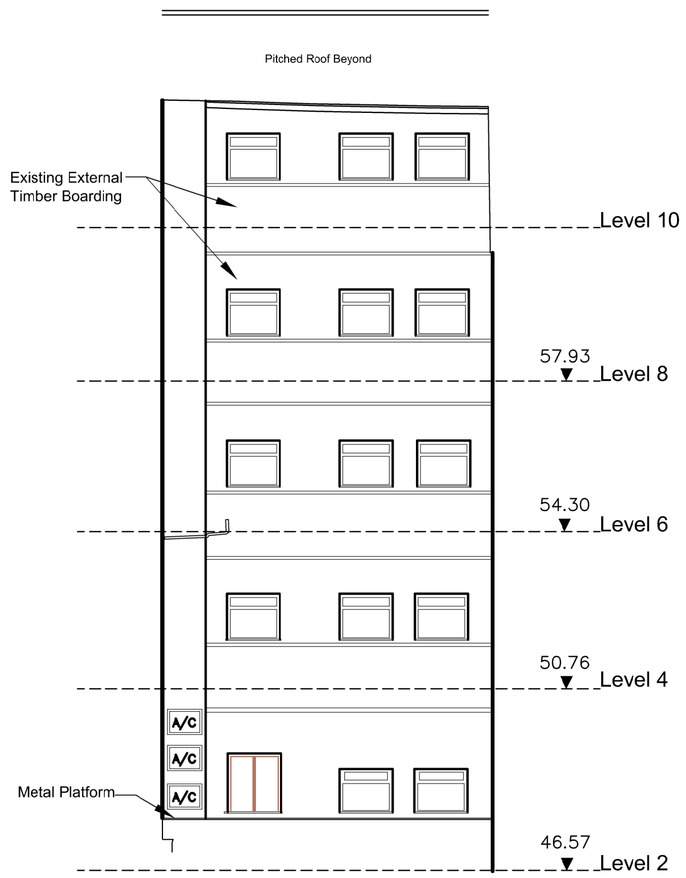

ELEVATION 2

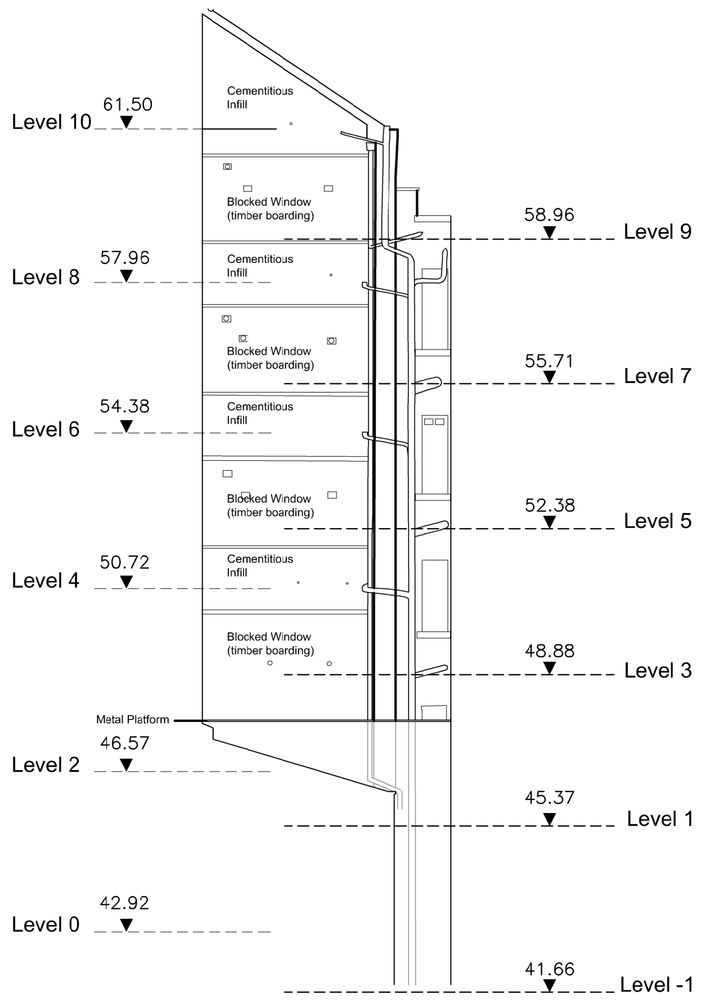

ELEVATION 3

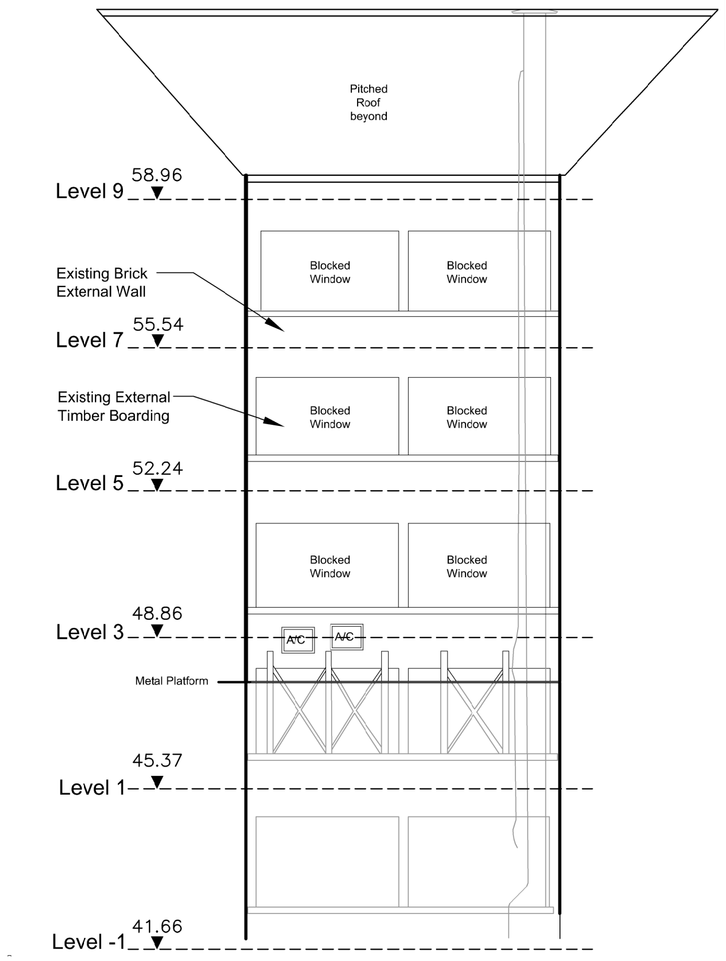

ELEVATION 4



Location plan - Scale: 1:500

Notes:

Rev:	Date:	Details:	By:	Chk:
A	27.07.17	Elevation numbers updated	JJ	

EngineRoom
Unit E, Bristol Court
Martlesham Heath
Betts Avenue
Ipswich IP5 3RY

PLANNING

Client / Location:
40-46 PRINCESS STREET
MANCHESTER

Drawing:
Existing Lightwell Elevations

Scale:	Date:	Drawn:	Check:
1:100 @ A1	20.10.16	jra	

Job No:	Dwg No:	Rev:
1601008	125	A

© EngineRoom(technical) Ltd. This title block is 100mm wide at full scale.
Do not scale. Work to figured dimensions only which should be verified on site.

10m
10m