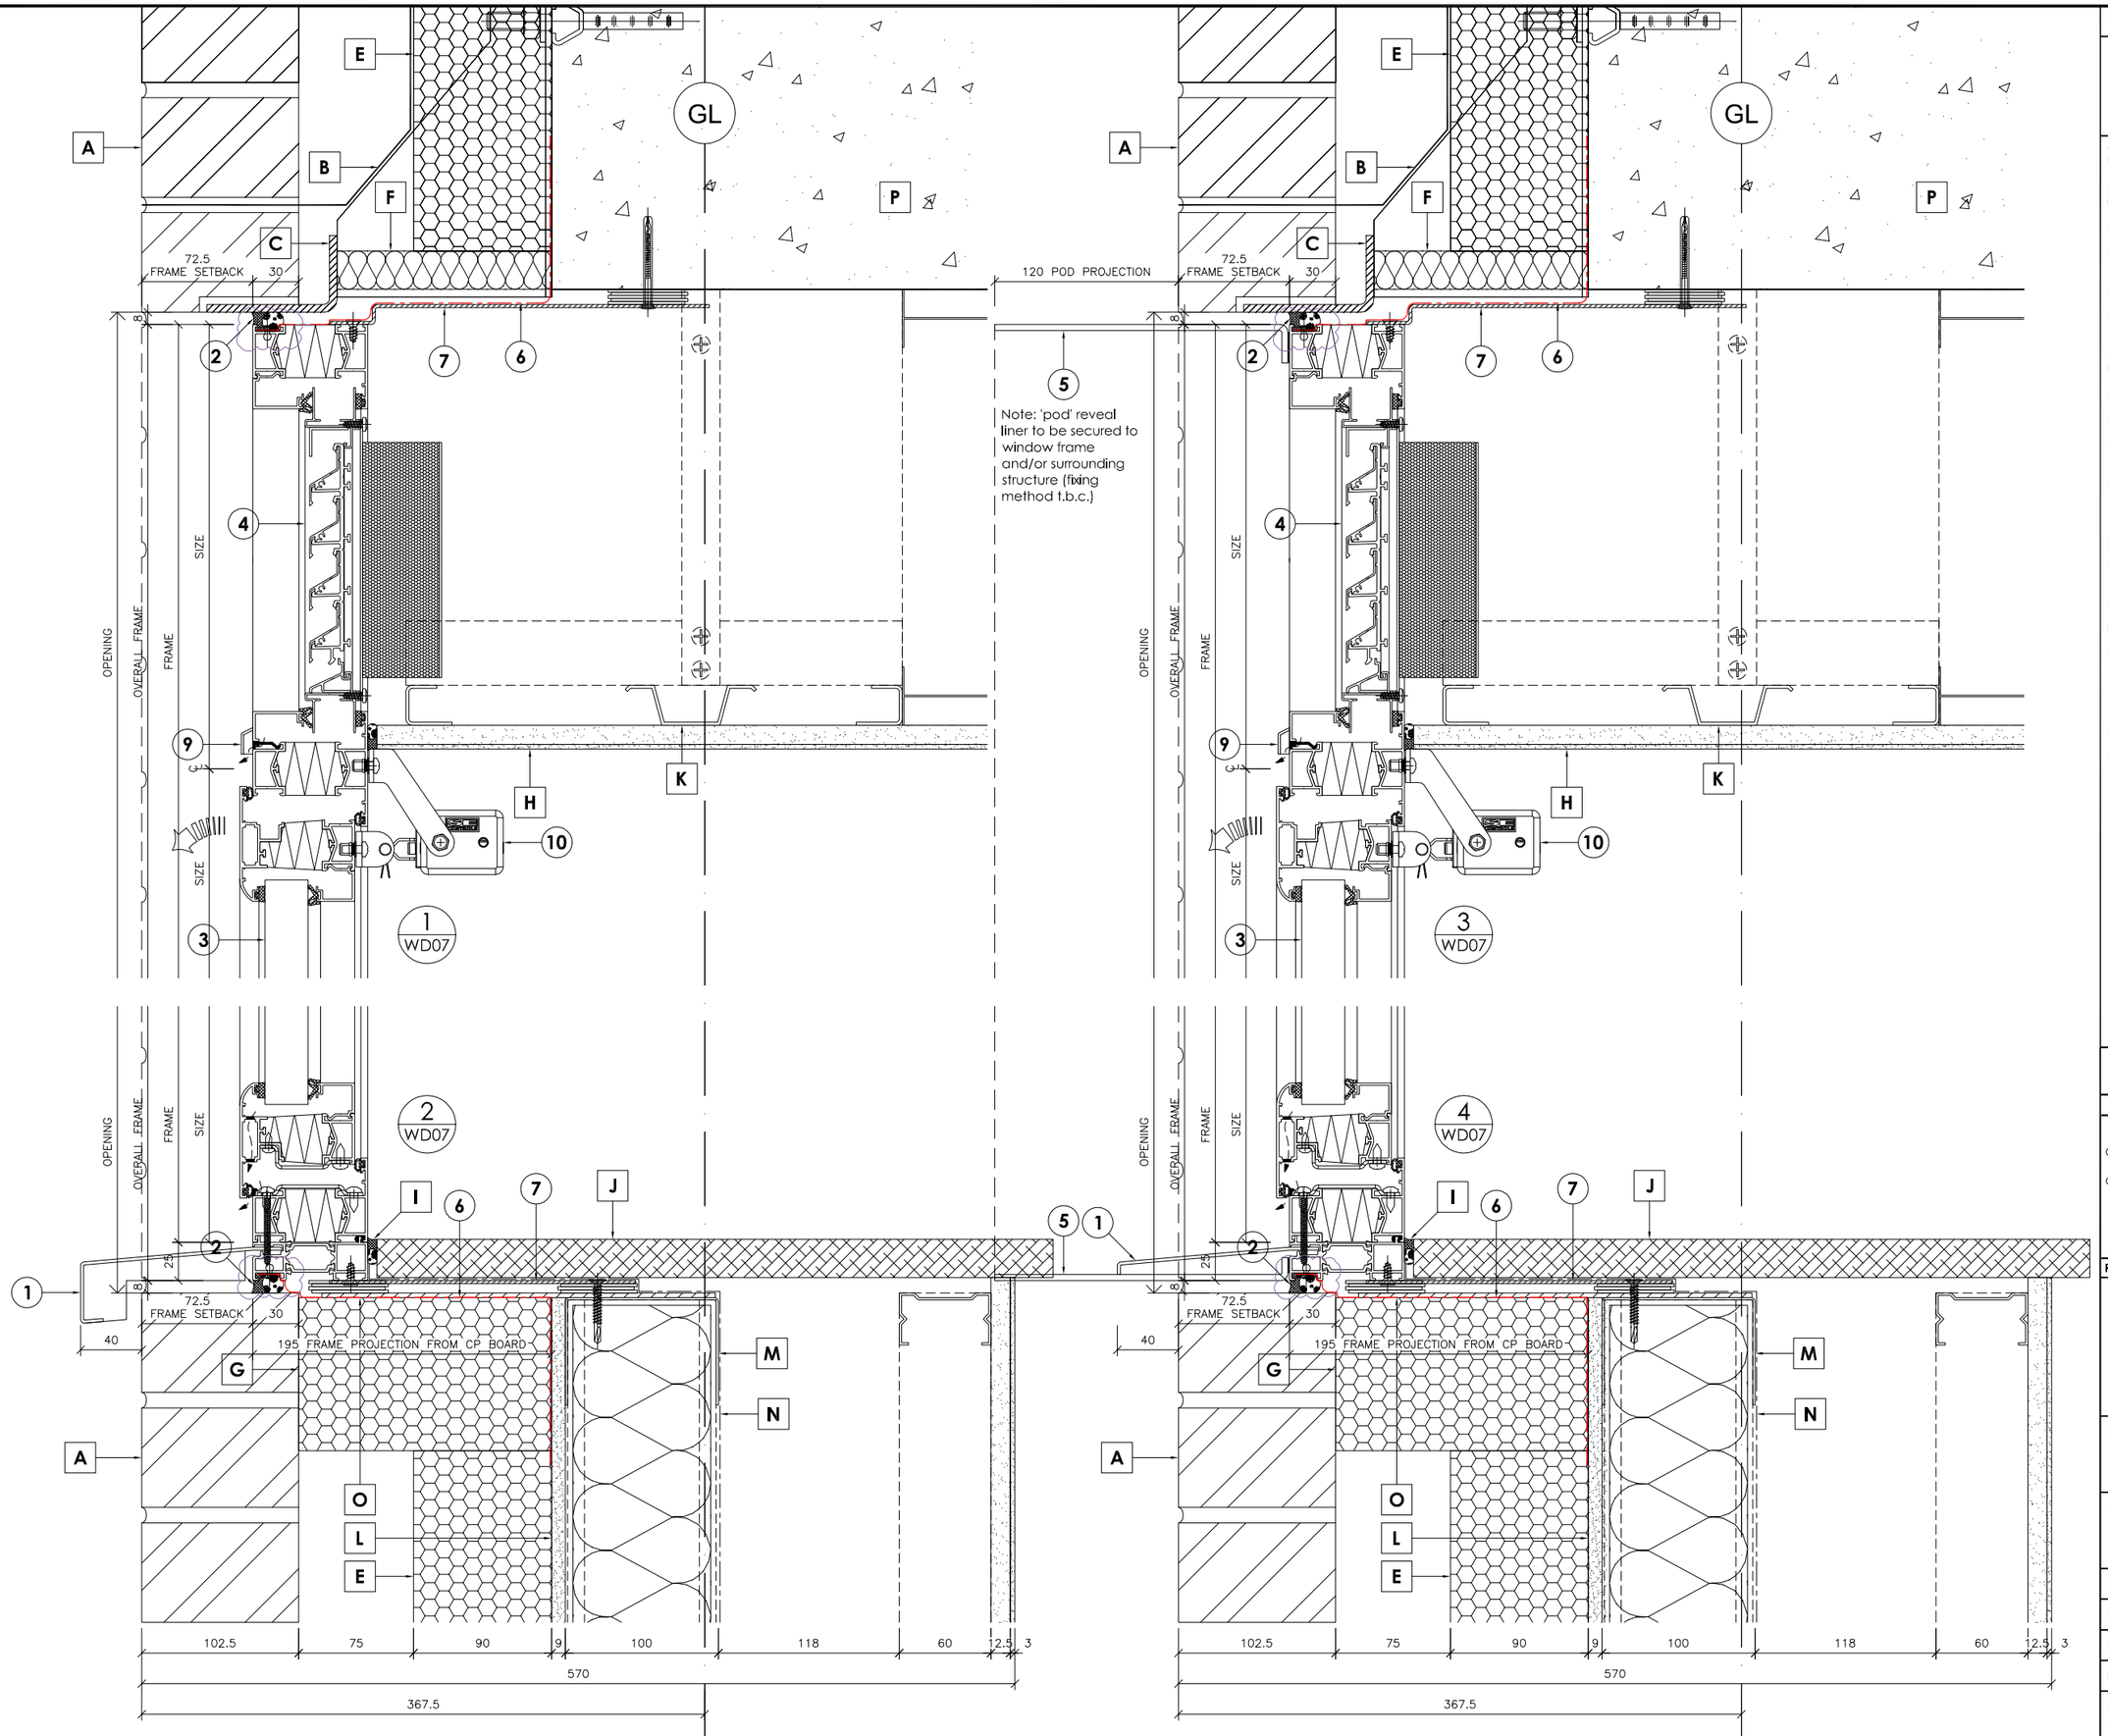

DRAWING KEY:

DETAIL NUMBER

DRAWING NUMBER

GENERAL DRAWING NOTES (NOTE: THESE NOTES MAY NOT BE SPECIFIC TO THIS PROJECT):-

MANUFACTURE, INSTALLATION & GENERAL PRACTICE (APPLIES TO ITEMS SUPPLIED BY ELITE ONLY).

- PERIMETER OF FRAMES TO BE EXTERNALLY SEALED TO SURROUNDING STRUCTURE.
- ALL EXTERNAL/EXPOSED METAL TO METAL JOINTS ON THE ELITE FRAMEWORK & ELITE PRESSINGS TO BE FULLY SEALED.
- DOOR THRESHOLDS TO BE BEDDED ON MASTIC TO PREVENT INGRESS OF WATER.
- ALL THROUGH THE FRAME DIRECT FIXINGS TO BE FULLY SEALED.

THE FOLLOWING WORKS ARE TO BE BY OTHERS (NOT BY ELITE, UNLESS STATED OTHERWISE) :-

- ANY STRUCTURAL MEMBERS REQUIRED TO SECURE/SUPPORT THE ELITE FRAMEWORK.
- ANY INTERNAL FINISHES (I.e. PLASTER FINISH, CILL BOARDS, CEILINGS, ARCHITRAVE, ETC.).
- ANY INTERNAL SEALS (I.e. BETWEEN PLASTER FINISH AND FRAME) - THESE ARE TO BE APPLIED AS PART OF INTERNAL WORKS.
- ANY CAVITY CLOSERS, CAVITY TRAYS, EPDM, VAPOUR CONTROL LAYERS, BREATHER MEMBRANES, CEMENT BOARDS, INSECT MESH, DPC, DPM, AIR SEALS, BRISE SOLEIL, BRISE SOLEIL BRACKETS, FIRE STOPPING, ETC.
- ANY INSULATION.
- ANY ALUMINIUM FLASHINGS.
- ANY ELEMENTS THAT FORM THE BUILDING ENVELOPE (EXCLUDING THE ITEMS OUTLINED IN ELITE'S ACCEPTED QUOTATION).
- ANY INTERNAL STRUCTURE (I.e. INTERNAL WALLS, ETC.).

PLEASE NOTE:

- ANY DETAILS SHOWING WORKS THAT ARE BEING PROVIDED BY OTHERS/NOT BY ELITE (SUCH AS THE INTERNAL WORKS) ARE INDICATIVE AND MAY VARY. DETAILS FOR THESE WORKS ARE TO BE SUPPLIED SEPARATELY BY THE RELEVANT SPECIALIST CONTRACTOR RESPONSIBLE FOR THE WORK.
- CAVITY CLOSERS SHOWN ARE INDICATIVE ONLY. CAVITY CLOSER DESIGN/DETAIL MAY VARY FROM THAT SHOWN.
- ALL GASKETS TO BE IN ACCORDANCE WITH THE SYSTEM SUPPLIERS RECOMMENDATIONS. NOTE: FRAME GASKETS SHOWN ARE INDICATIVE ONLY. ALTERNATIVE GASKETS, IN ACCORDANCE WITH SYSTEM SUPPLIERS RECOMMENDATIONS, MAY BE USED AND MAY DIFFER FROM THOSE SHOWN.

© THIS DRAWING IS CONFIDENTIAL AND IS COPYRIGHT PROPERTY OF THE COMPANY. IT MUST NOT BE DISCLOSED, LOANED OR COPIED WITHOUT WRITTEN PERMISSION.

DO NOT SCALE

DRAWING PLOT DATE : 16/09/2016

REV	BY	DATE	DESCRIPTION
C02	PWT	09/09/16	EPDM seal to window frame position revised.
C01	PWT	28/07/16	EPDM seal position moved to face of concrete/CP board. Window support detail amended. Detail 1 & 3: AOV actuator bracket modified. Detail 4: 'pod' reveal return added. Generally amended. Construction issue.

Elite Aluminium Systems Ltd
LEAMORE LANE, WALSALL,
WEST MIDLANDS, WS2 7DQ
TEL: 01922 444443 FAX: 01922 710837
EMAIL: general@elitesystems.co.uk

CONTRACT:
MANCHESTER LIFE - SILK GLASS

MAIN CONTRACTOR:
JOHN SISK & SON Ltd

TITLE: SECTION DETAILS

DRAWN BY: PWT | **DRAWN DATE:** 13/06/16

ELITE JOB No.: C6346 | **SCALE:** 1:2 @ A1

ISSUE STATUS: CONSTRUCTION

DRAWING No: WP013-WIN-ALL-DE-WD07 | **REVISION:** C02