
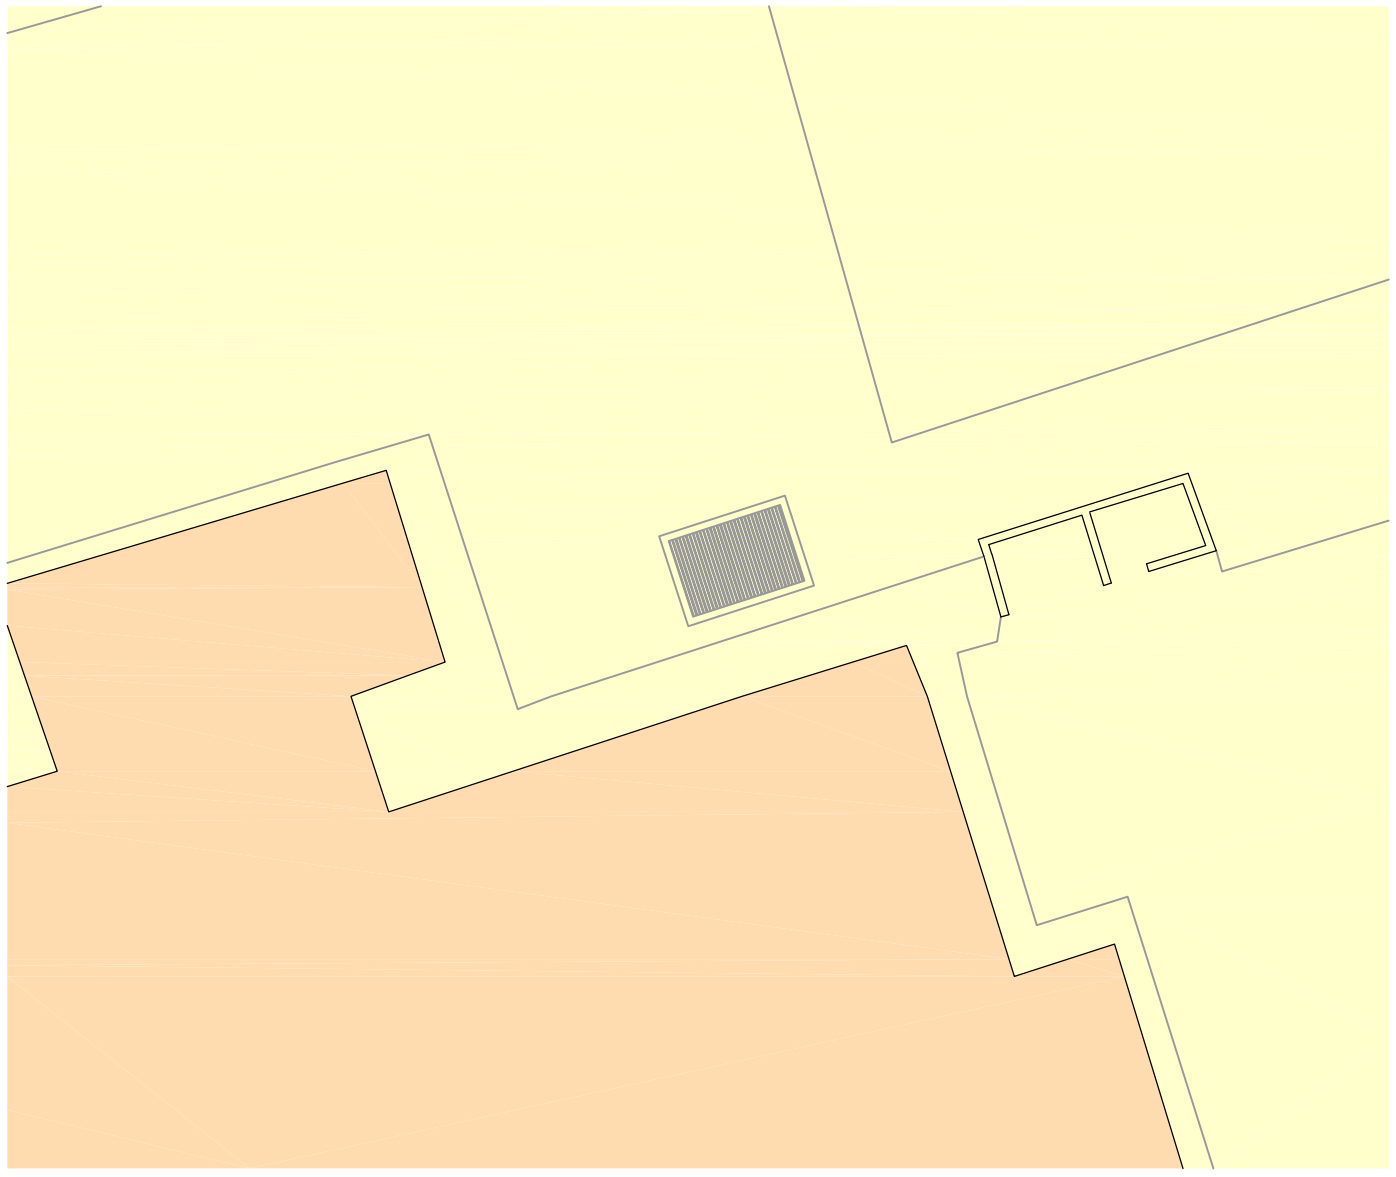


Existing Location @ 1:200

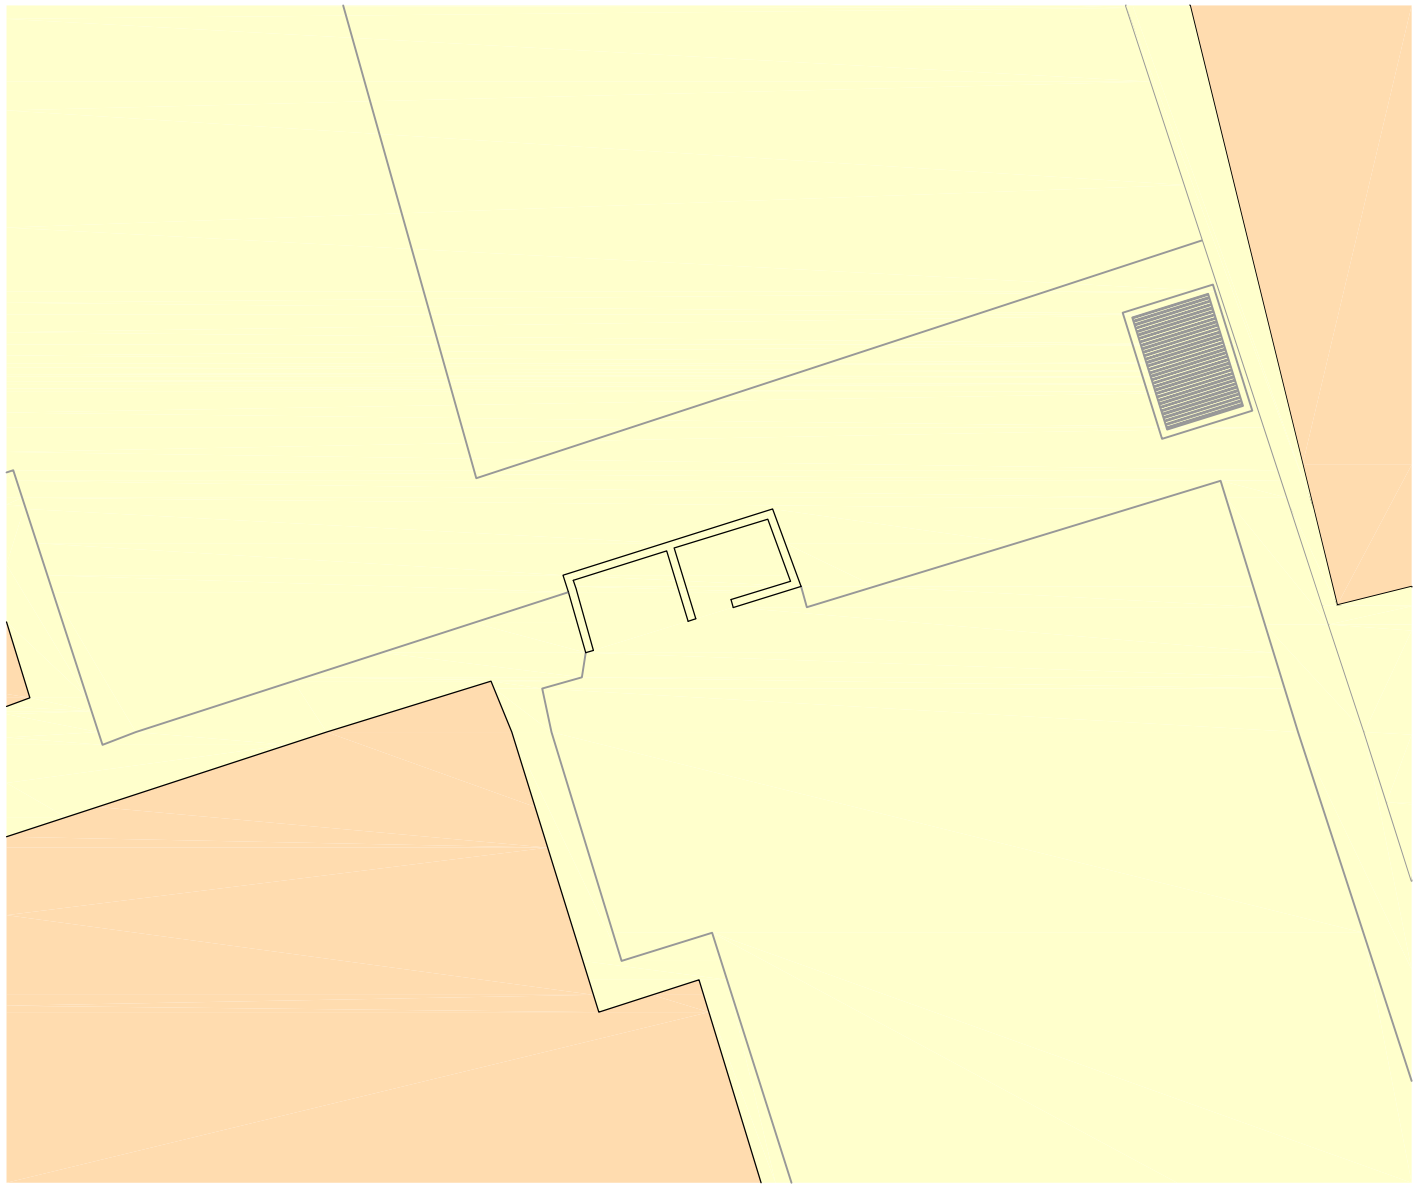

Proposed Location @ 1:200

Revisions	Comments	Dates
Client Vantage Trust		Date 23.06.17
		Drawn MD
Project title St James, Gorton Basic Need Provision		Approved -
		Scale As Shown
Drawing title Bike Shed - Existing and Proposed Location		Job No. 1706.04
		Dwg. No. P04

lancastermaloney

Lancaster Maloney Limited Registered Office:
Mottram House 43 Greek Street Stockport SK3 8AX
Registered in England No. 4846621
Tel: 0161 477 3500 Fax : 0161 477 3600
E-mail: enquiries@lancastermaloney.co.uk www.lancastermaloney.co.uk