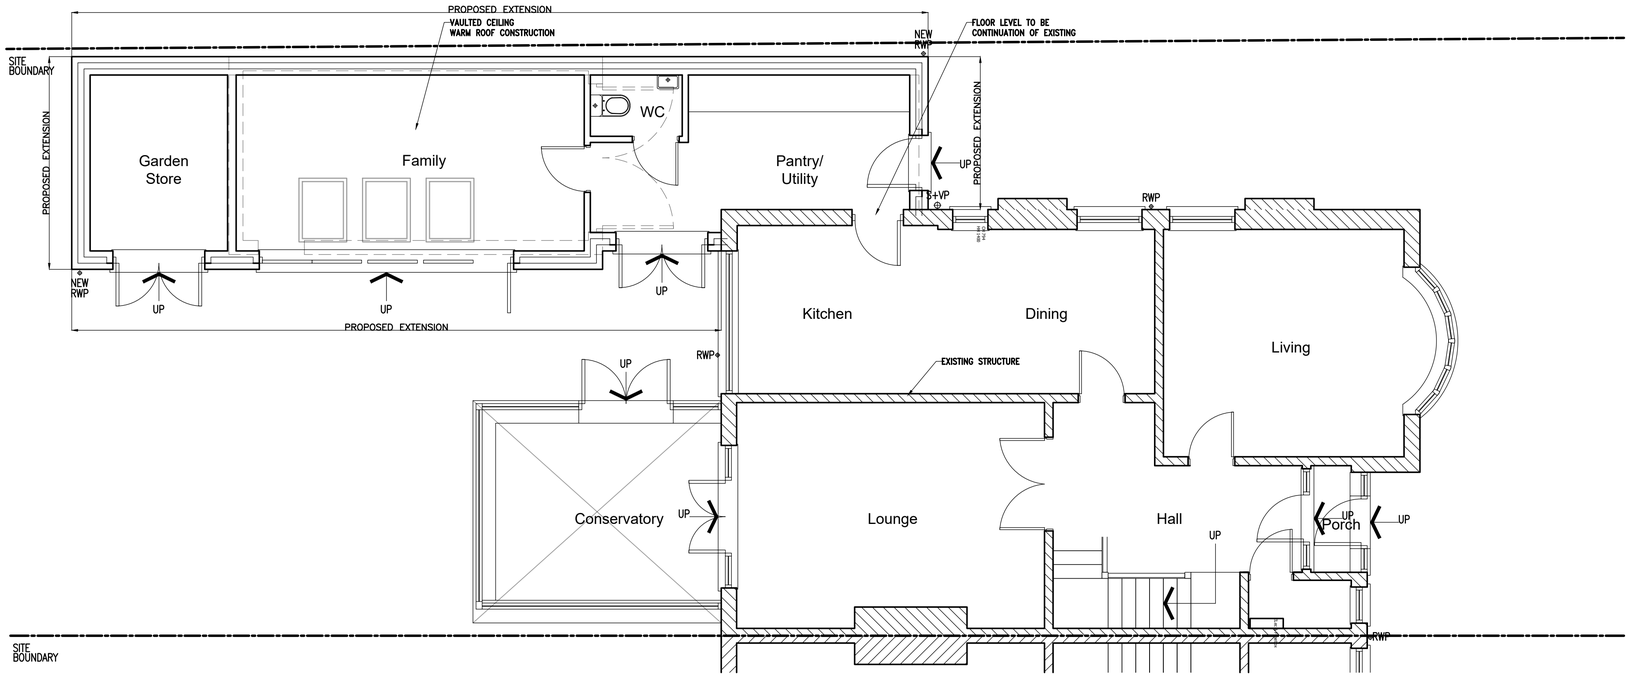


Proposed Ground Floor Plan

MAGNUS TECHNICAL ENGINEERING
Magnus Technical Engineering Ltd.
Blackthorn House
Skull House Lane
Appley Bridge
WN6 9DB

Rev.	Description	By	Date
A	Amended according to Clients email 16.05	WI	16.05
B	Amended according to Clients email 19.05	WI	19.05

Project	Z Huq 246 Withington Road Chorlton Manchester M21 0YB
Drawing Title	Proposed Ground Floor Plan
Drawing No.	HUQ/03
Rev.	B
Drawn by	W.I.
Scale	1:50
Date	May '17

1. Figured dimensions to be followed in preference to scale.
2. All dimensions to be checked on site prior to the commencement of any work. Any discrepancies to be reported immediatly & resolved prior to work commencing.
3. This drawing is the copyright of the Magnus Technical Engineering Ltd. and may not be copied or used without prior consent.