All dimensions shall be verified by the Contractor(s) on site prior to work commencing and relevant orders being placed. Do not scale from this drawing and only work to written dimensions. Any discrepancies to be brought to the attention of the Contract Administrator for instructions prior to proceeding.

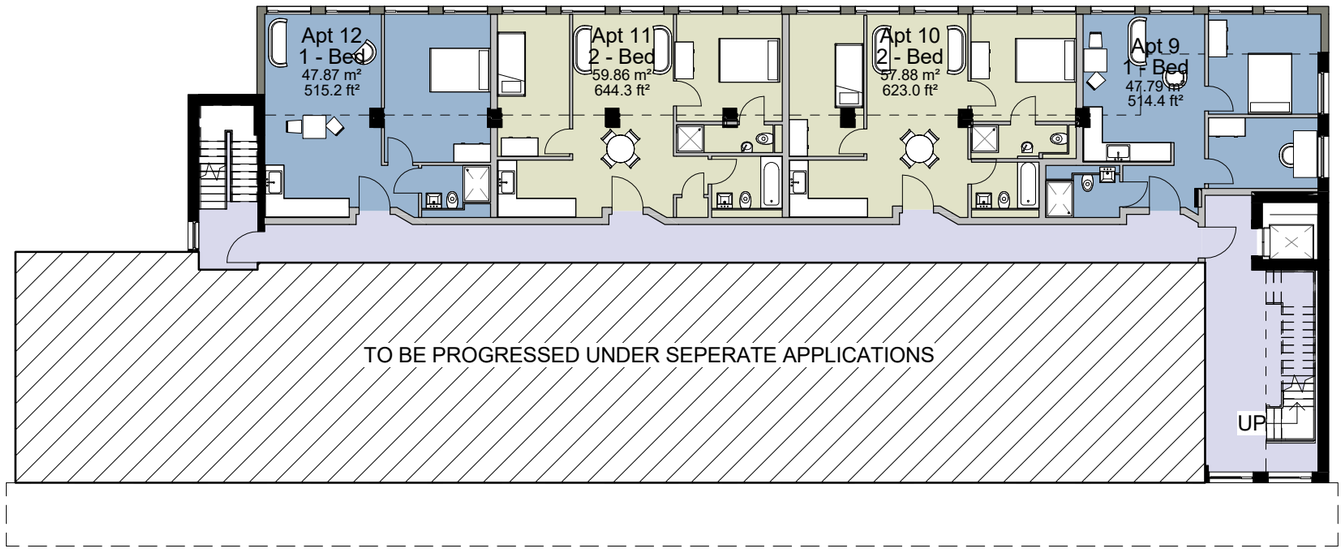

1 Proposed Second Floor Plan
1 : 200

0 0.5 1 2 3 4 5 10 20 m

DRAWING SCALE 1:200

REV.	DATE	COMMENT
2	10.07.2017	Colour scheme amendment.
1	29.06.2017	Amended to incorporate rear apartments.

☐ CONCEPT ☒ PLANNING ☐ BUILDING CONTROL

☐ COMMENT ☐ TENDER ☐ CONSTRUCTION

UNIT 4
BOTANIC ESTATE
198 EDGE LANE
LIVERPOOL
L7 9PL

T: 0151 228 4666
F: 0151 228 8666
E: admin@dvarchitects.co.uk

dv ARCHITECTS

CLIENT:
-

PROJECT:
Manchester Road, Chorlton

DRAWING:
Proposed Second Floor

PROJECT N°:	DRAWING N°:	REV:	SCALE:	DRAWN:
1463	(E-3)0102	2	1 : 200	GW
			SHEET: A3	CHECKED: BH
				DATE: May 2017