


This drawing is Copyright and the property of Lancaster Maloney Limited and must not be reproduced in whole or in part without their written permission. Copyright is reserved. ©
This drawing must not be scaled. The Contractor is to report all dimensional discrepancies & errors to the Contract Administrator prior to commencing construction.
It is essential that this drawing is read in conjunction with the specification and all works identified included for.

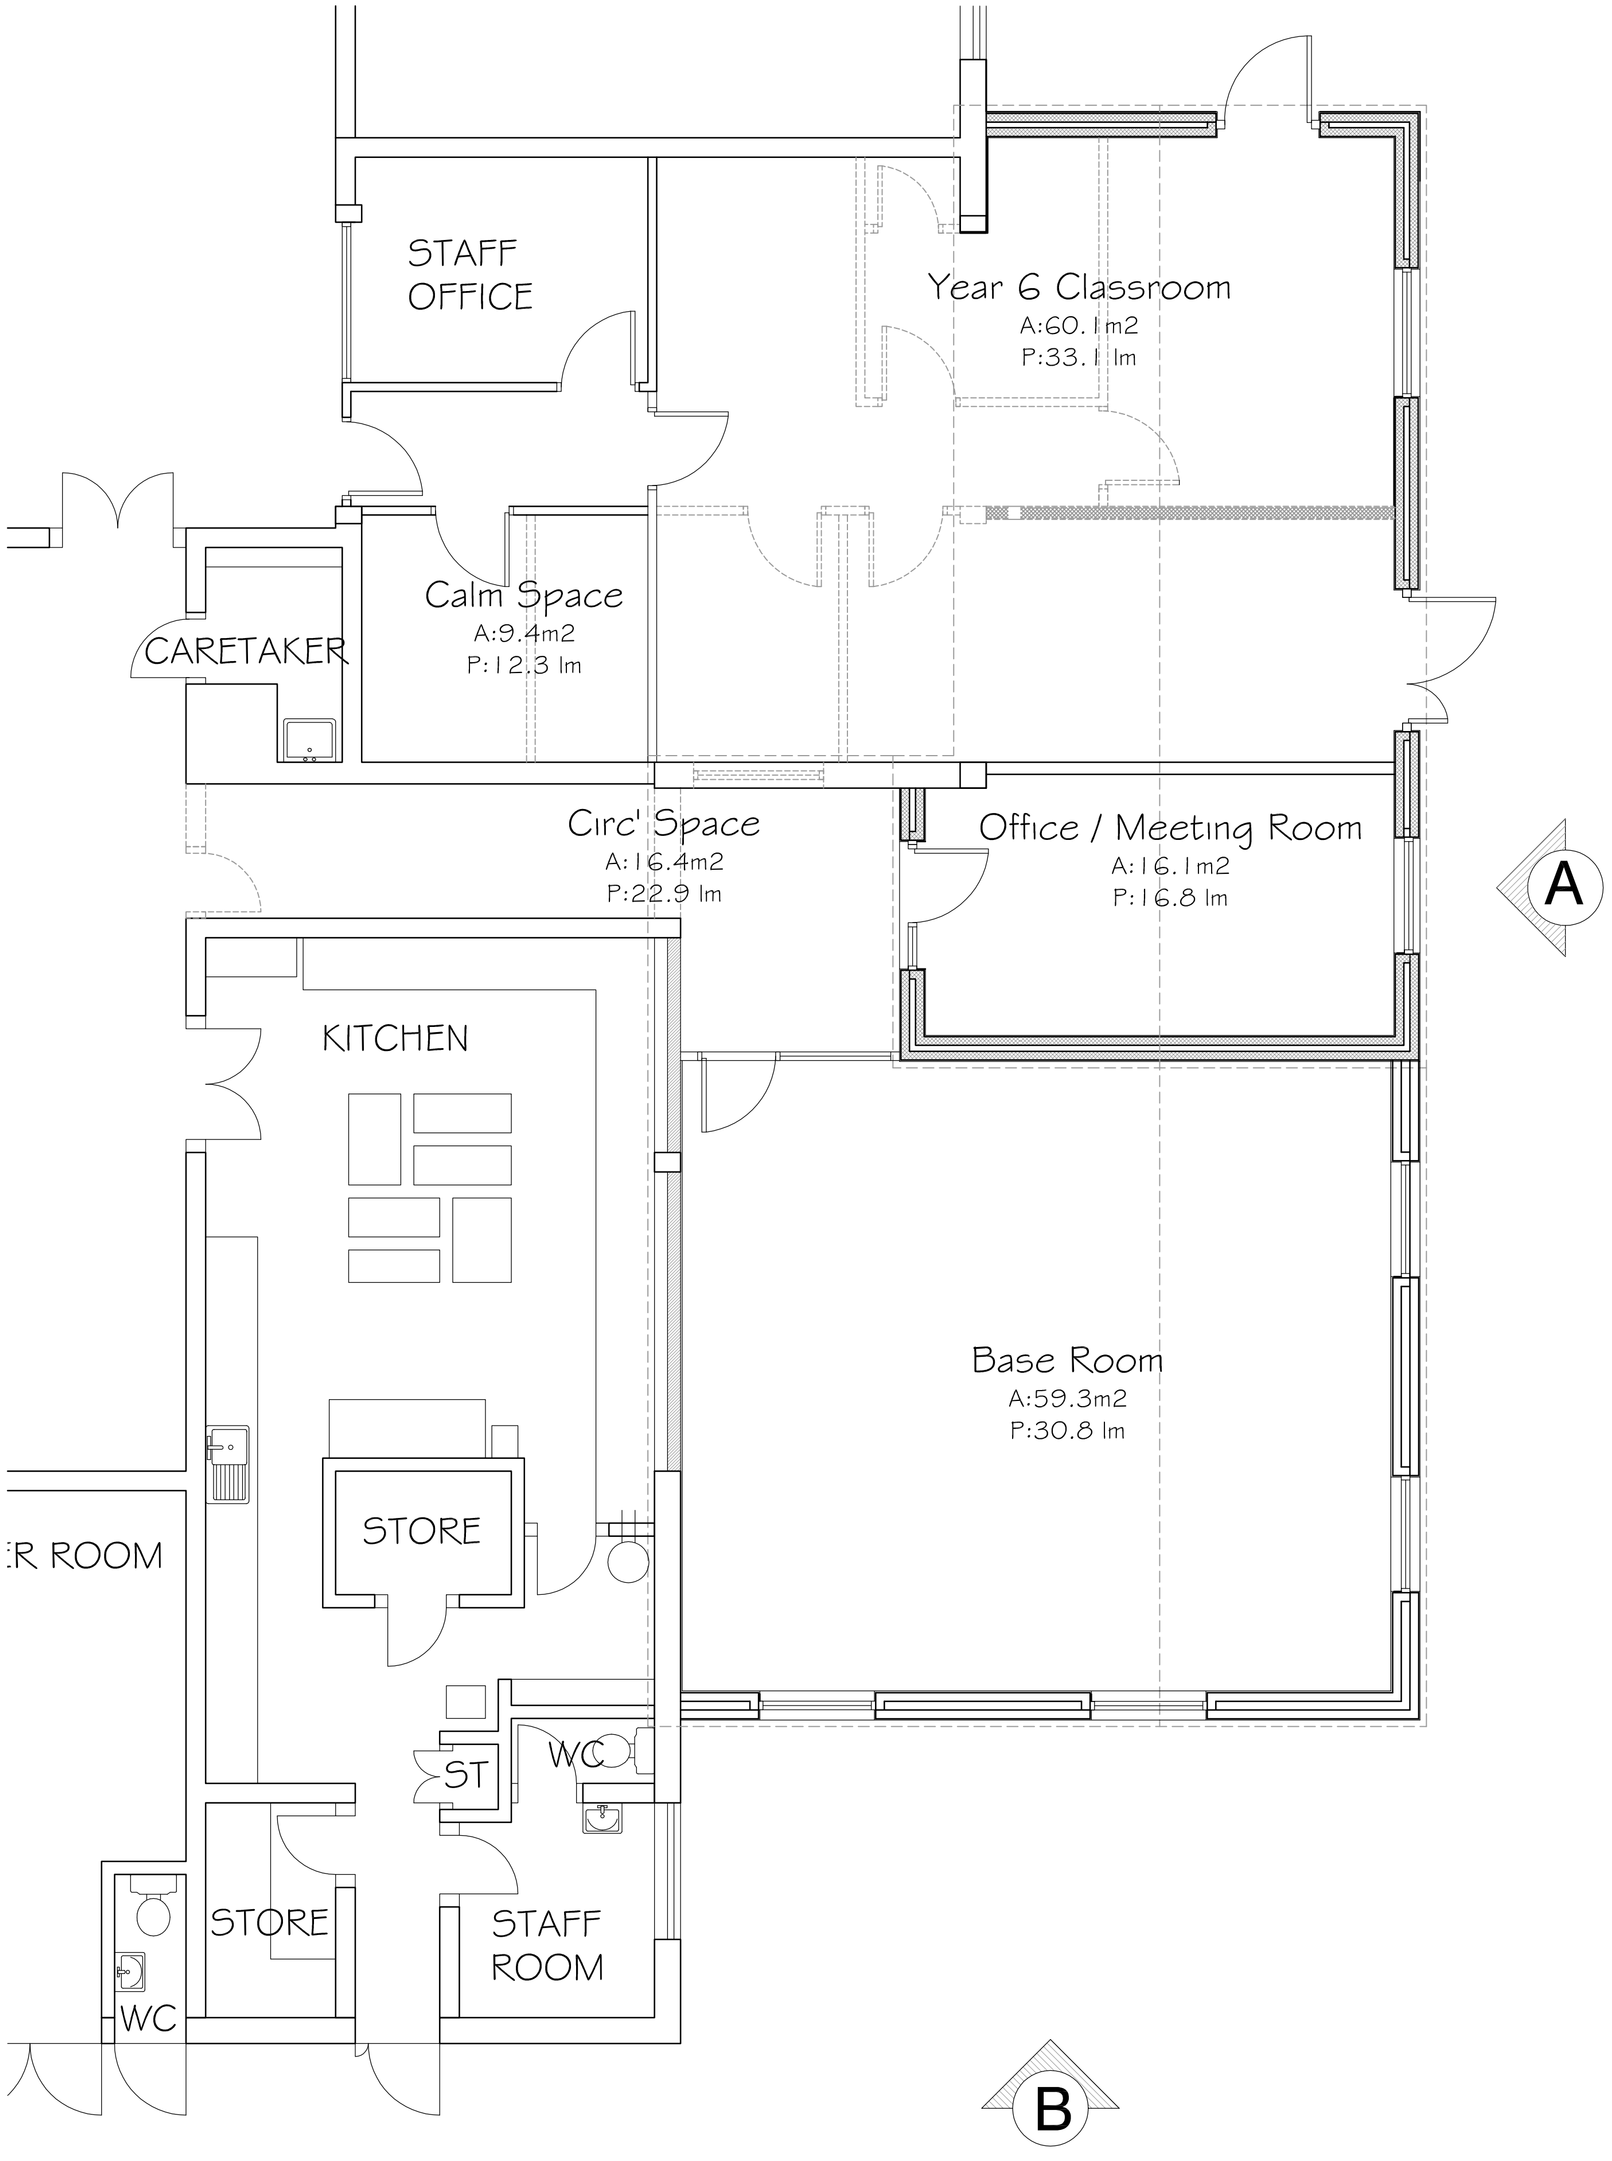

Existing Plan @ 1:50

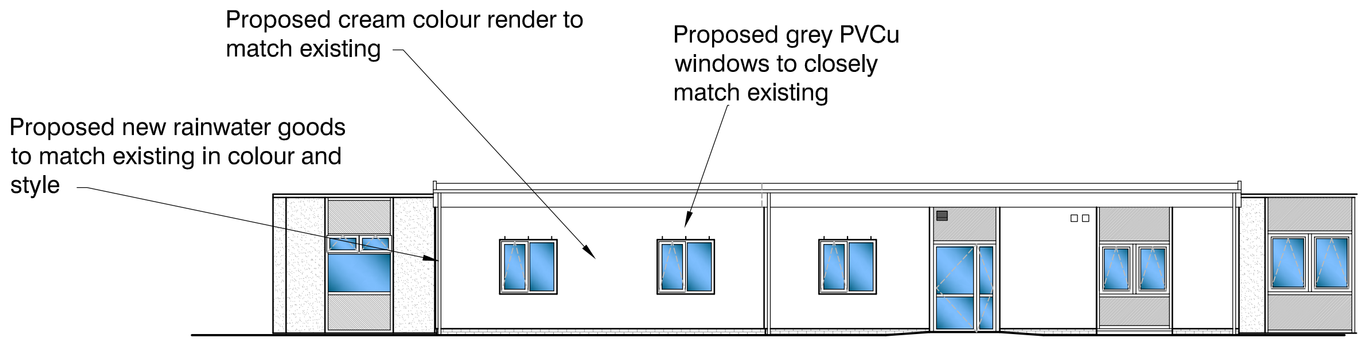

Proposed Elevation A @ 1:50

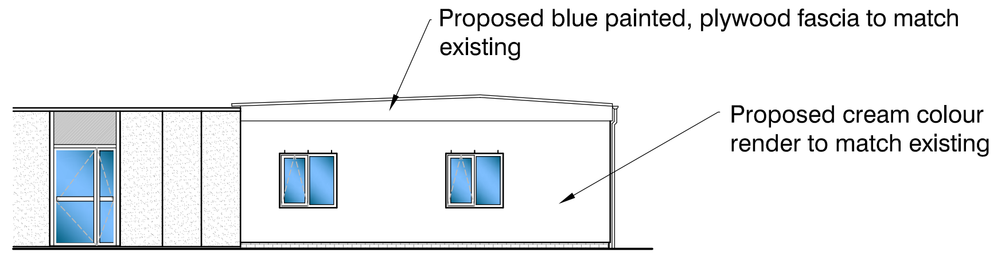

Proposed Elevation B @ 1:50



Site Plan @ 1:500

Revisions	Comments	Dates
Client: Vantage Trust		Date: 23.06.17
		Drawn: MD
Project title: St James, Gorton Basic Need Provision		Approved: -
		Scale: As Shown
Drawing title: Proposed Floor Plan and Elevations		Job No.: 1706.04
		Dwg. No.: P03

lancastermaloney
Lancaster Maloney Limited Registered Office:
Mottram House 43 Greek Street Stockport SK3 8AX
Registered in England No. 4846621
Tel: 0161 477 3500 Fax : 0161 477 3600
E-mail: enquiries@lancastermaloney.co.uk www.lancastermaloney.co.uk