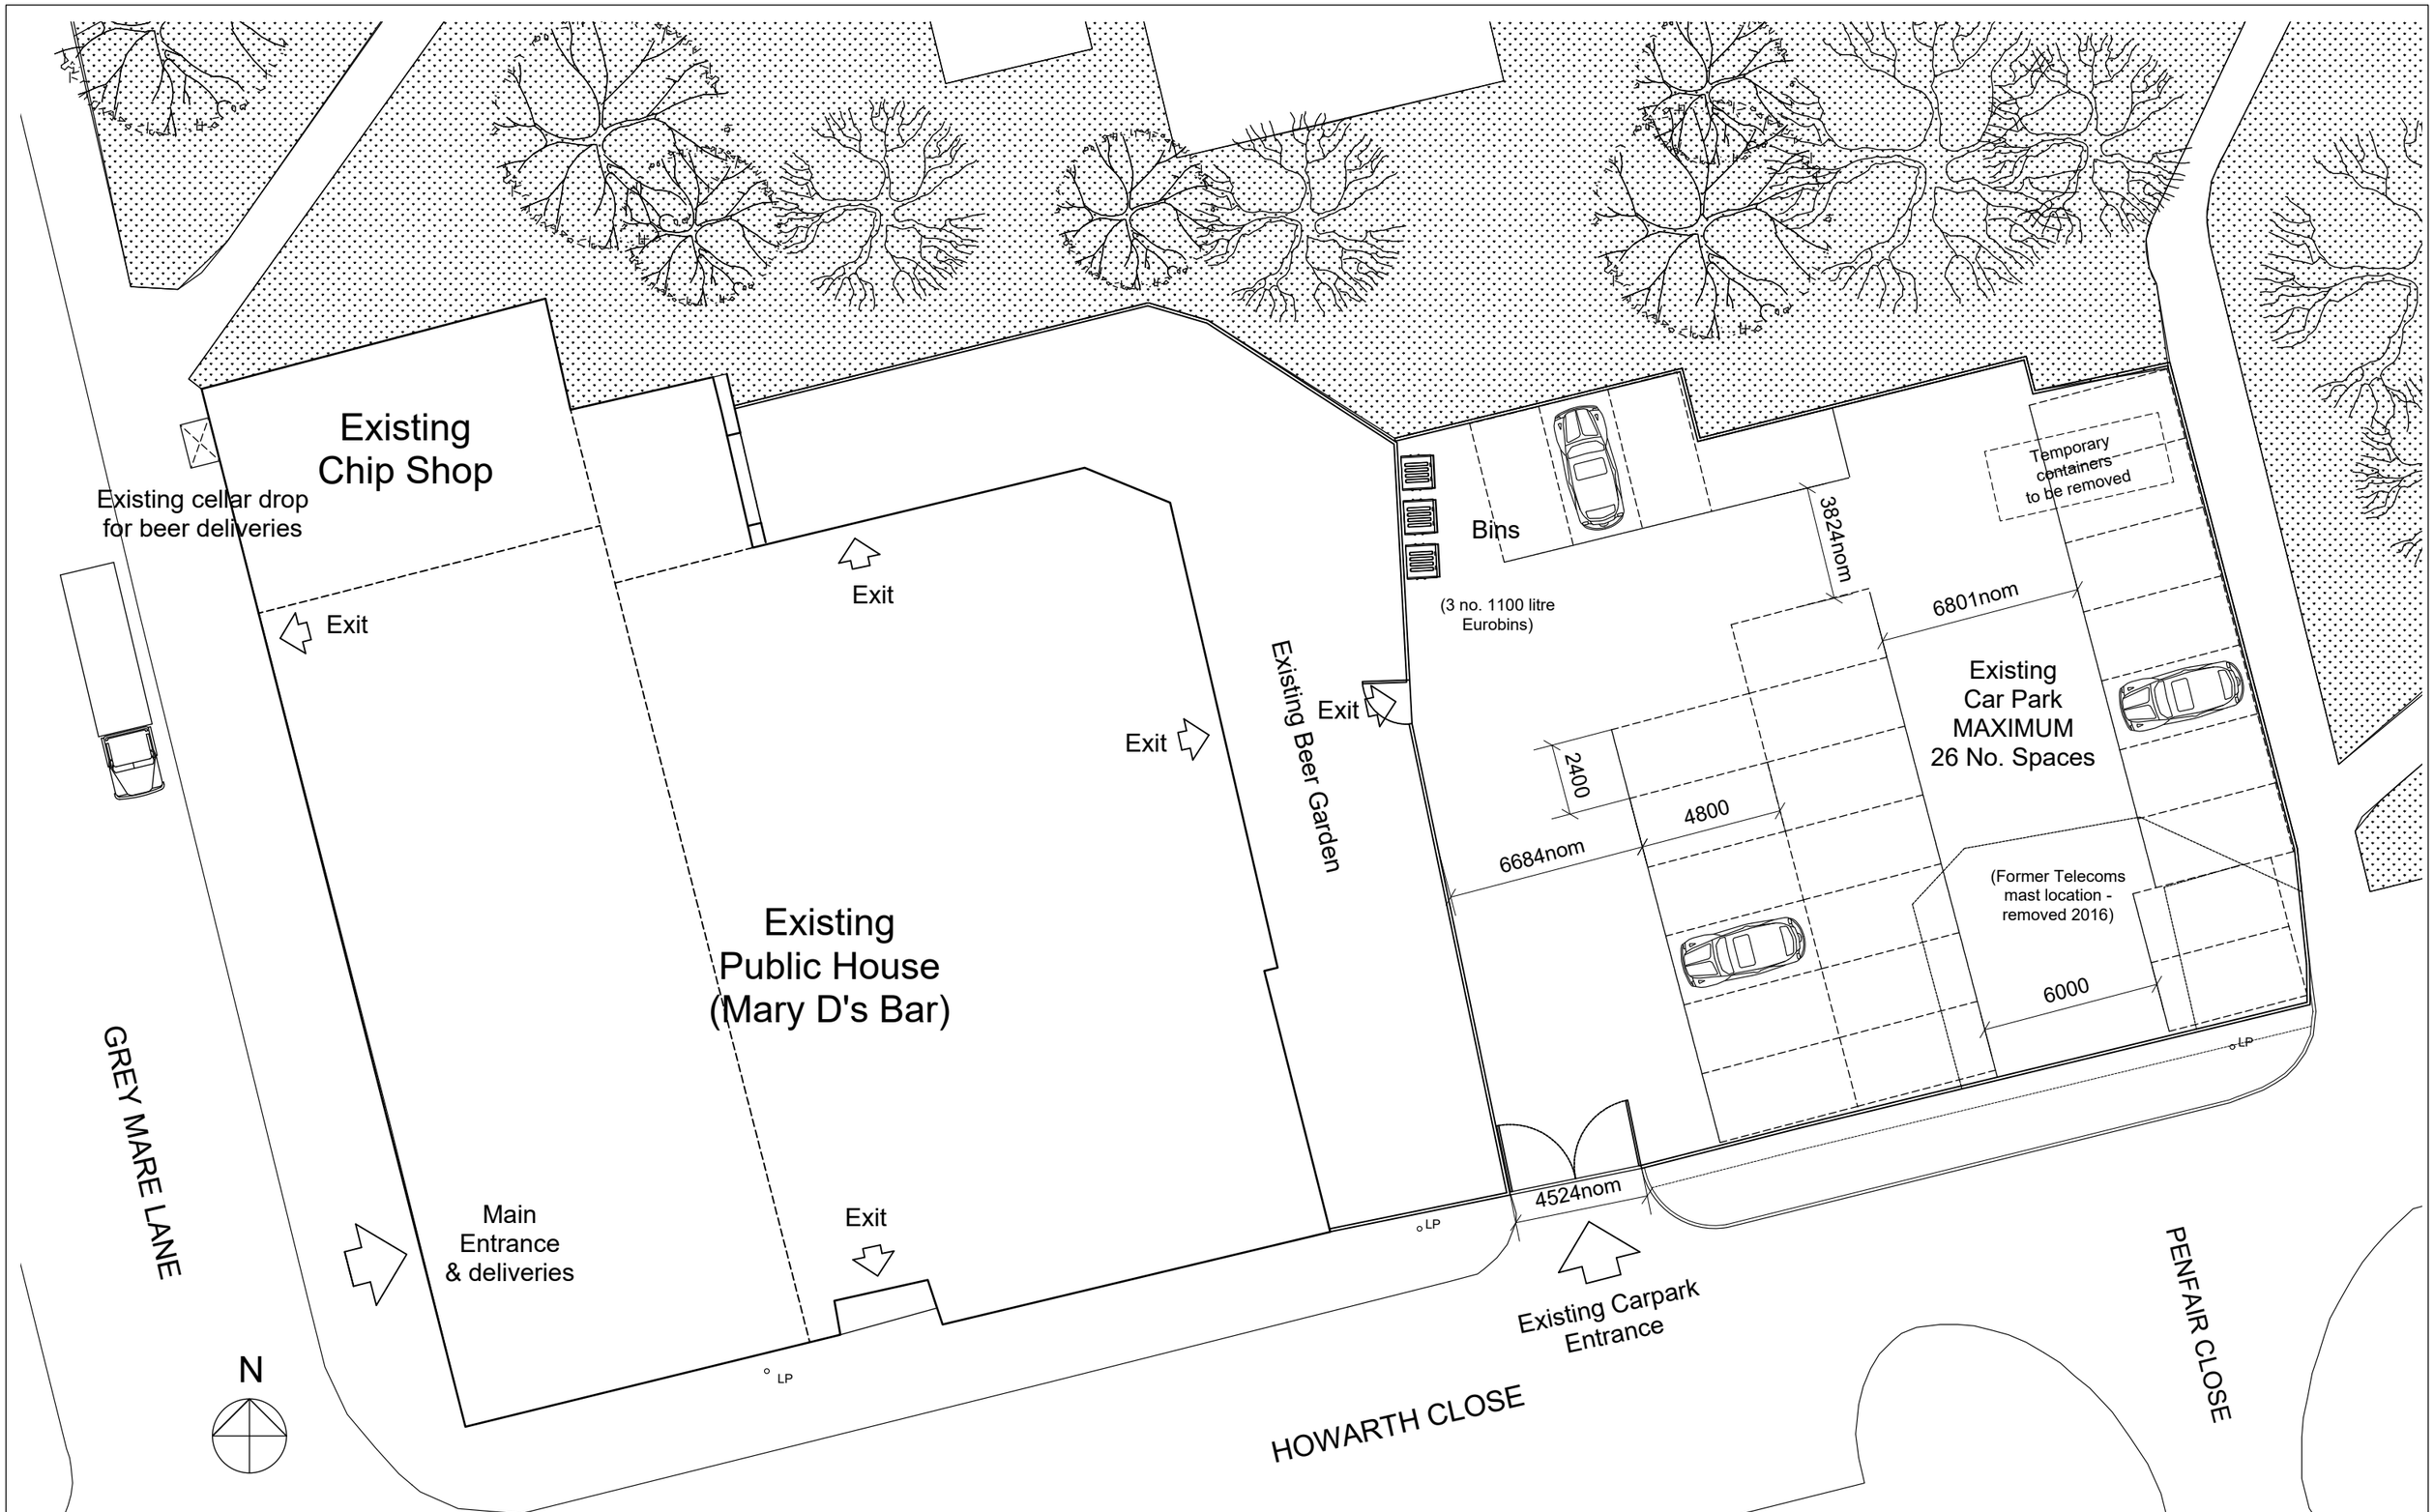

Rev:	Date:	By:	Remarks:
A	05.05.17	IMc	Additional Information

Client: Kehoes Ale Museum Ltd

Project: Mary D's - Carpark & Beergarden

Scale: 1:200

Date: 29-04-17

Description: As Existing Site Plan

GREEN TRIANGLE STUDIO
Chartered Architects & Sustainability Consultants
134 Sandy Lane Chorlton Manchester M21 8TZ
T. 0161 860 4090 M. 07968 629 063 E. green.triangle@btinternet.com

Drawn: JF

Checked: IMc

Project/Drawing No. A17-011/G-01-02

Rev. A