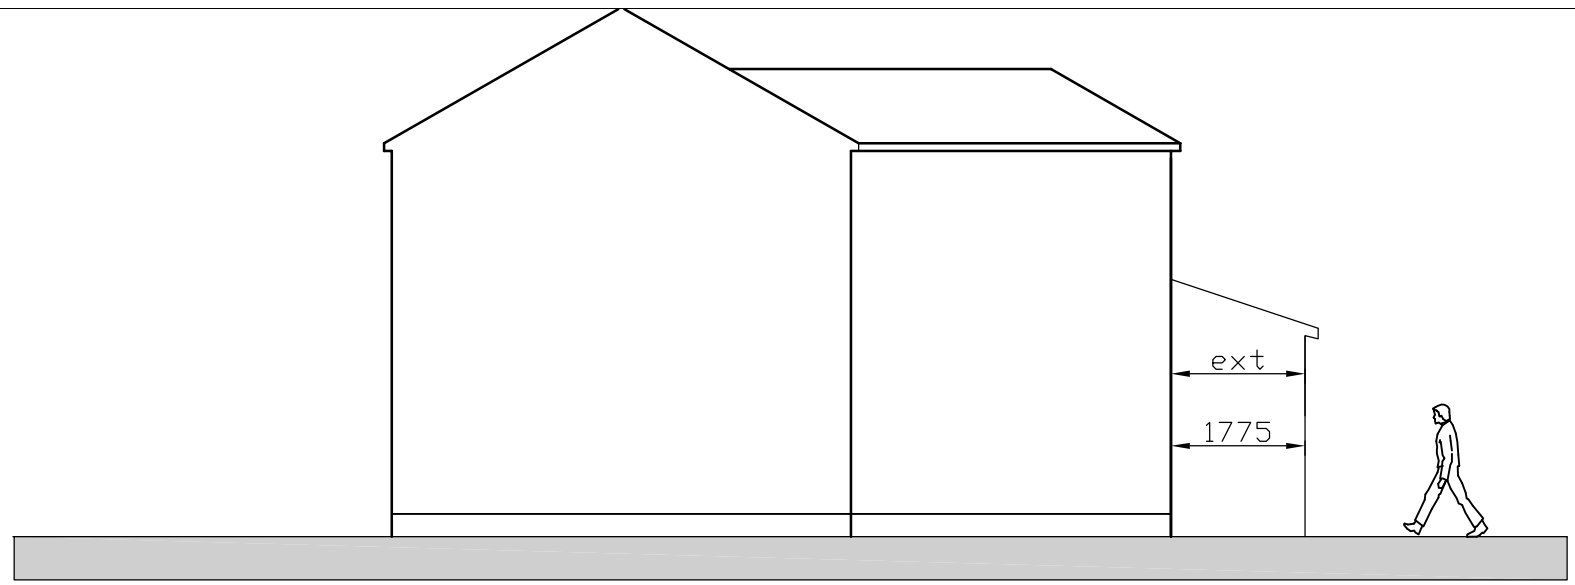

Side Elevation

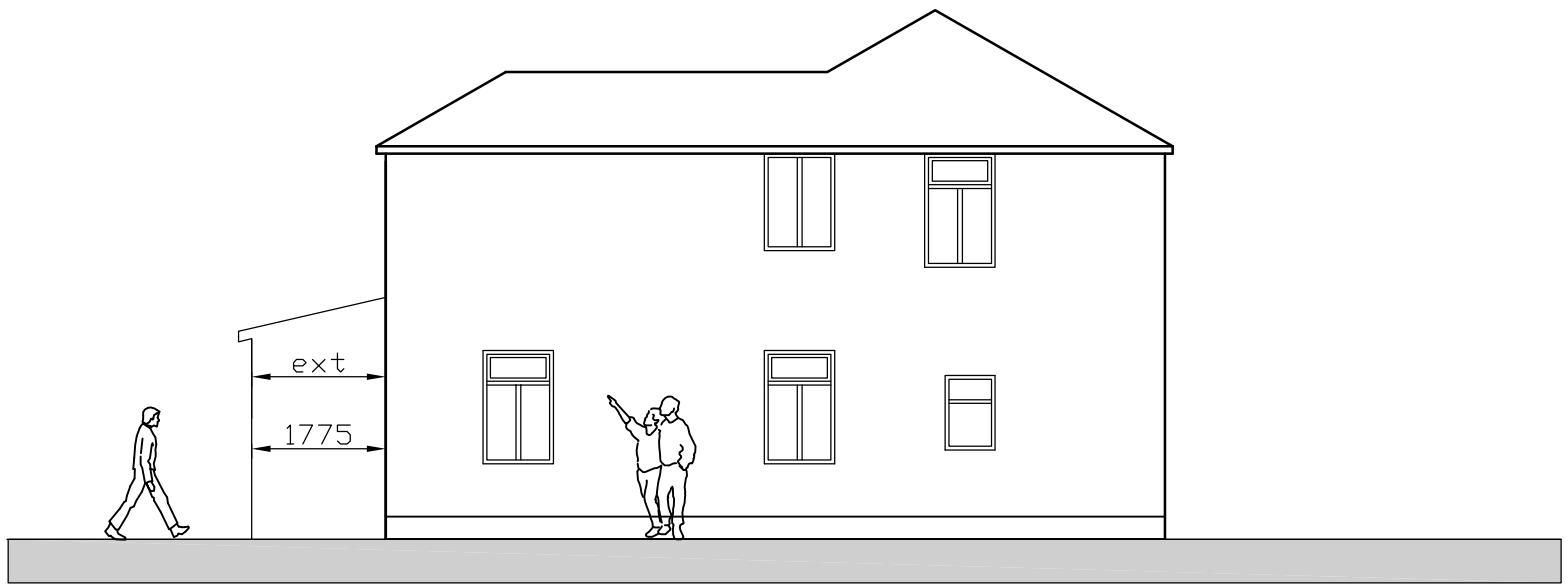

Side Elevation



Rear Elevation

Notes :-
Do not scale from this drawing .

All dimensions to be checked on site prior to the commencement of works.

All work & drainage to be to the entire satisfaction of the local authority , statutory undertakings & in accordance with the current building regulations.

Any drains passing under building to be exposed & encased in 150mm conc.

All structural timber is to be stress graded

Materials :-

Roof :-
conc. interlocking tiles to match exg.

Walls :-
facing brickwork to match exg.

RW goods :-
round section pvc to match exg.

Verge :-
overhanging verge to match exg.

Fascia :-
timber fascia to be painted to match exg.

Windows :-
upvc windows to match exg.

Rev.		By	Date

pha ARCHITECTS

Chartered Architects & Interior Designers
1 Cranleigh Avenue
Stockport
SK4 3 PZ

Tel : 07581 056 056

Site
11A Shireoak Road
Withington
Manchester

Title
Proposed Section

Project Manager/ Checked	Drawn By	Scale	Date
		1:100 @ A3	0516
Arch./Des.	Drawing Number	F01//MK/04	Rev. A