
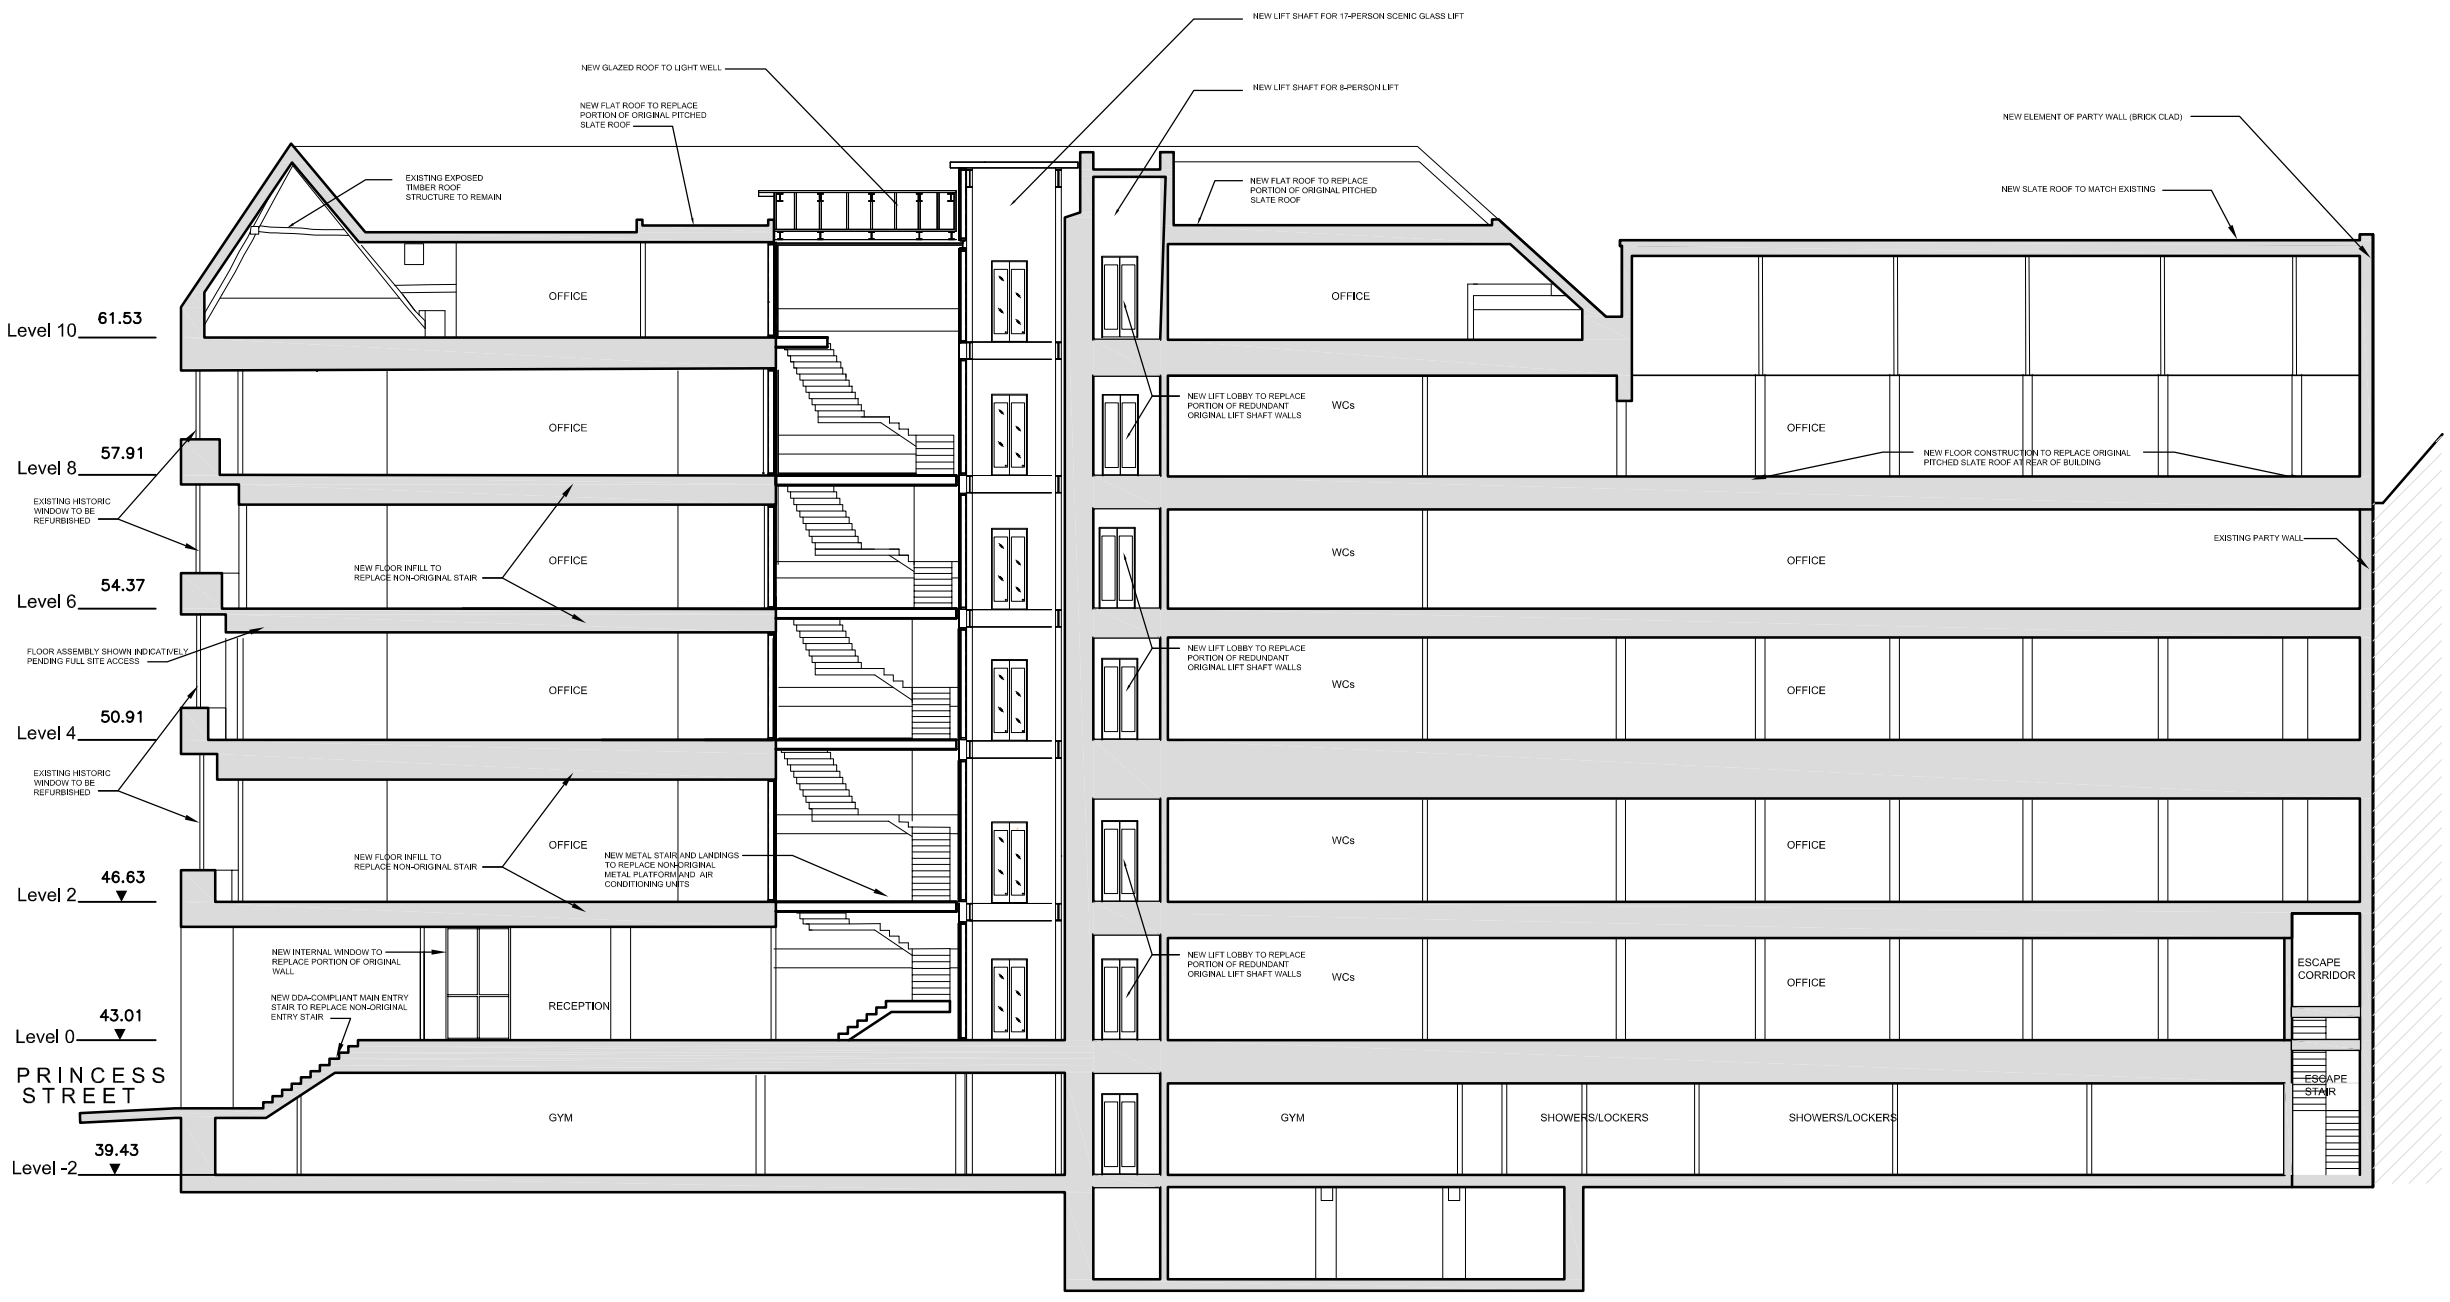


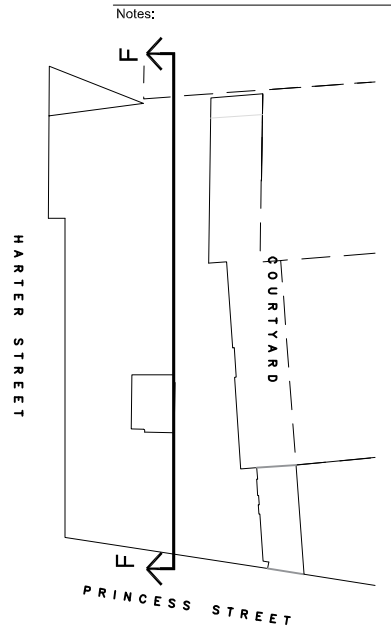

Location plan
Scale: 1:500

Rev:	Date:	Details:	By:	Chk:
A	28.07.17	Annotations added	JJ	

EngineRoom
Unit E, Bristol Court
Martlesham Heath
Betts Avenue
Ipswich IP5 3RY

Planning

Client / Location:
40-46 PRINCESS STREET
MANCHESTER

Drawing:
Proposed Section F-F

Scale:	Date:	Drawn:	Check:
1:100 @ A1	10.04.2017	JJ	

Job No:	Dwg No:	Rev:
1601008	354	A

© EngineRoom(technical) Ltd. This title block is 100mm wide at full scale.
Do not scale. Work to figured dimensions only which should be verified on site.

5m
5m