Unit 20 Cheetham Hill Centre

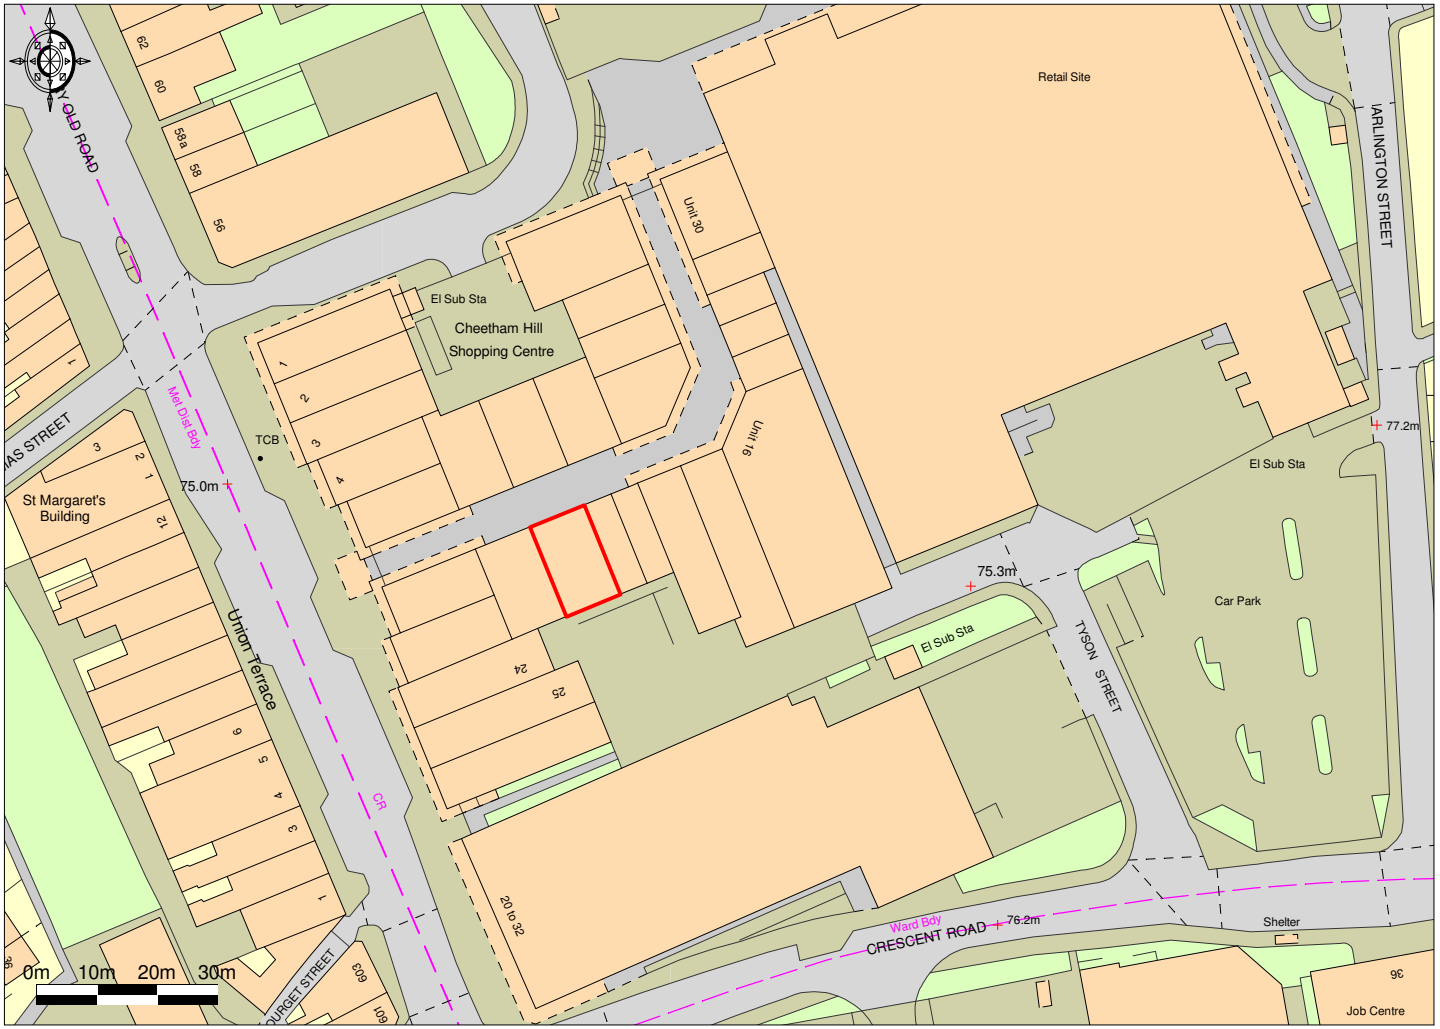

Ordnance Survey © Crown Copyright 2017. All rights reserved. Licence number 100022432. Plotted Scale - **1:1250**

Promap®