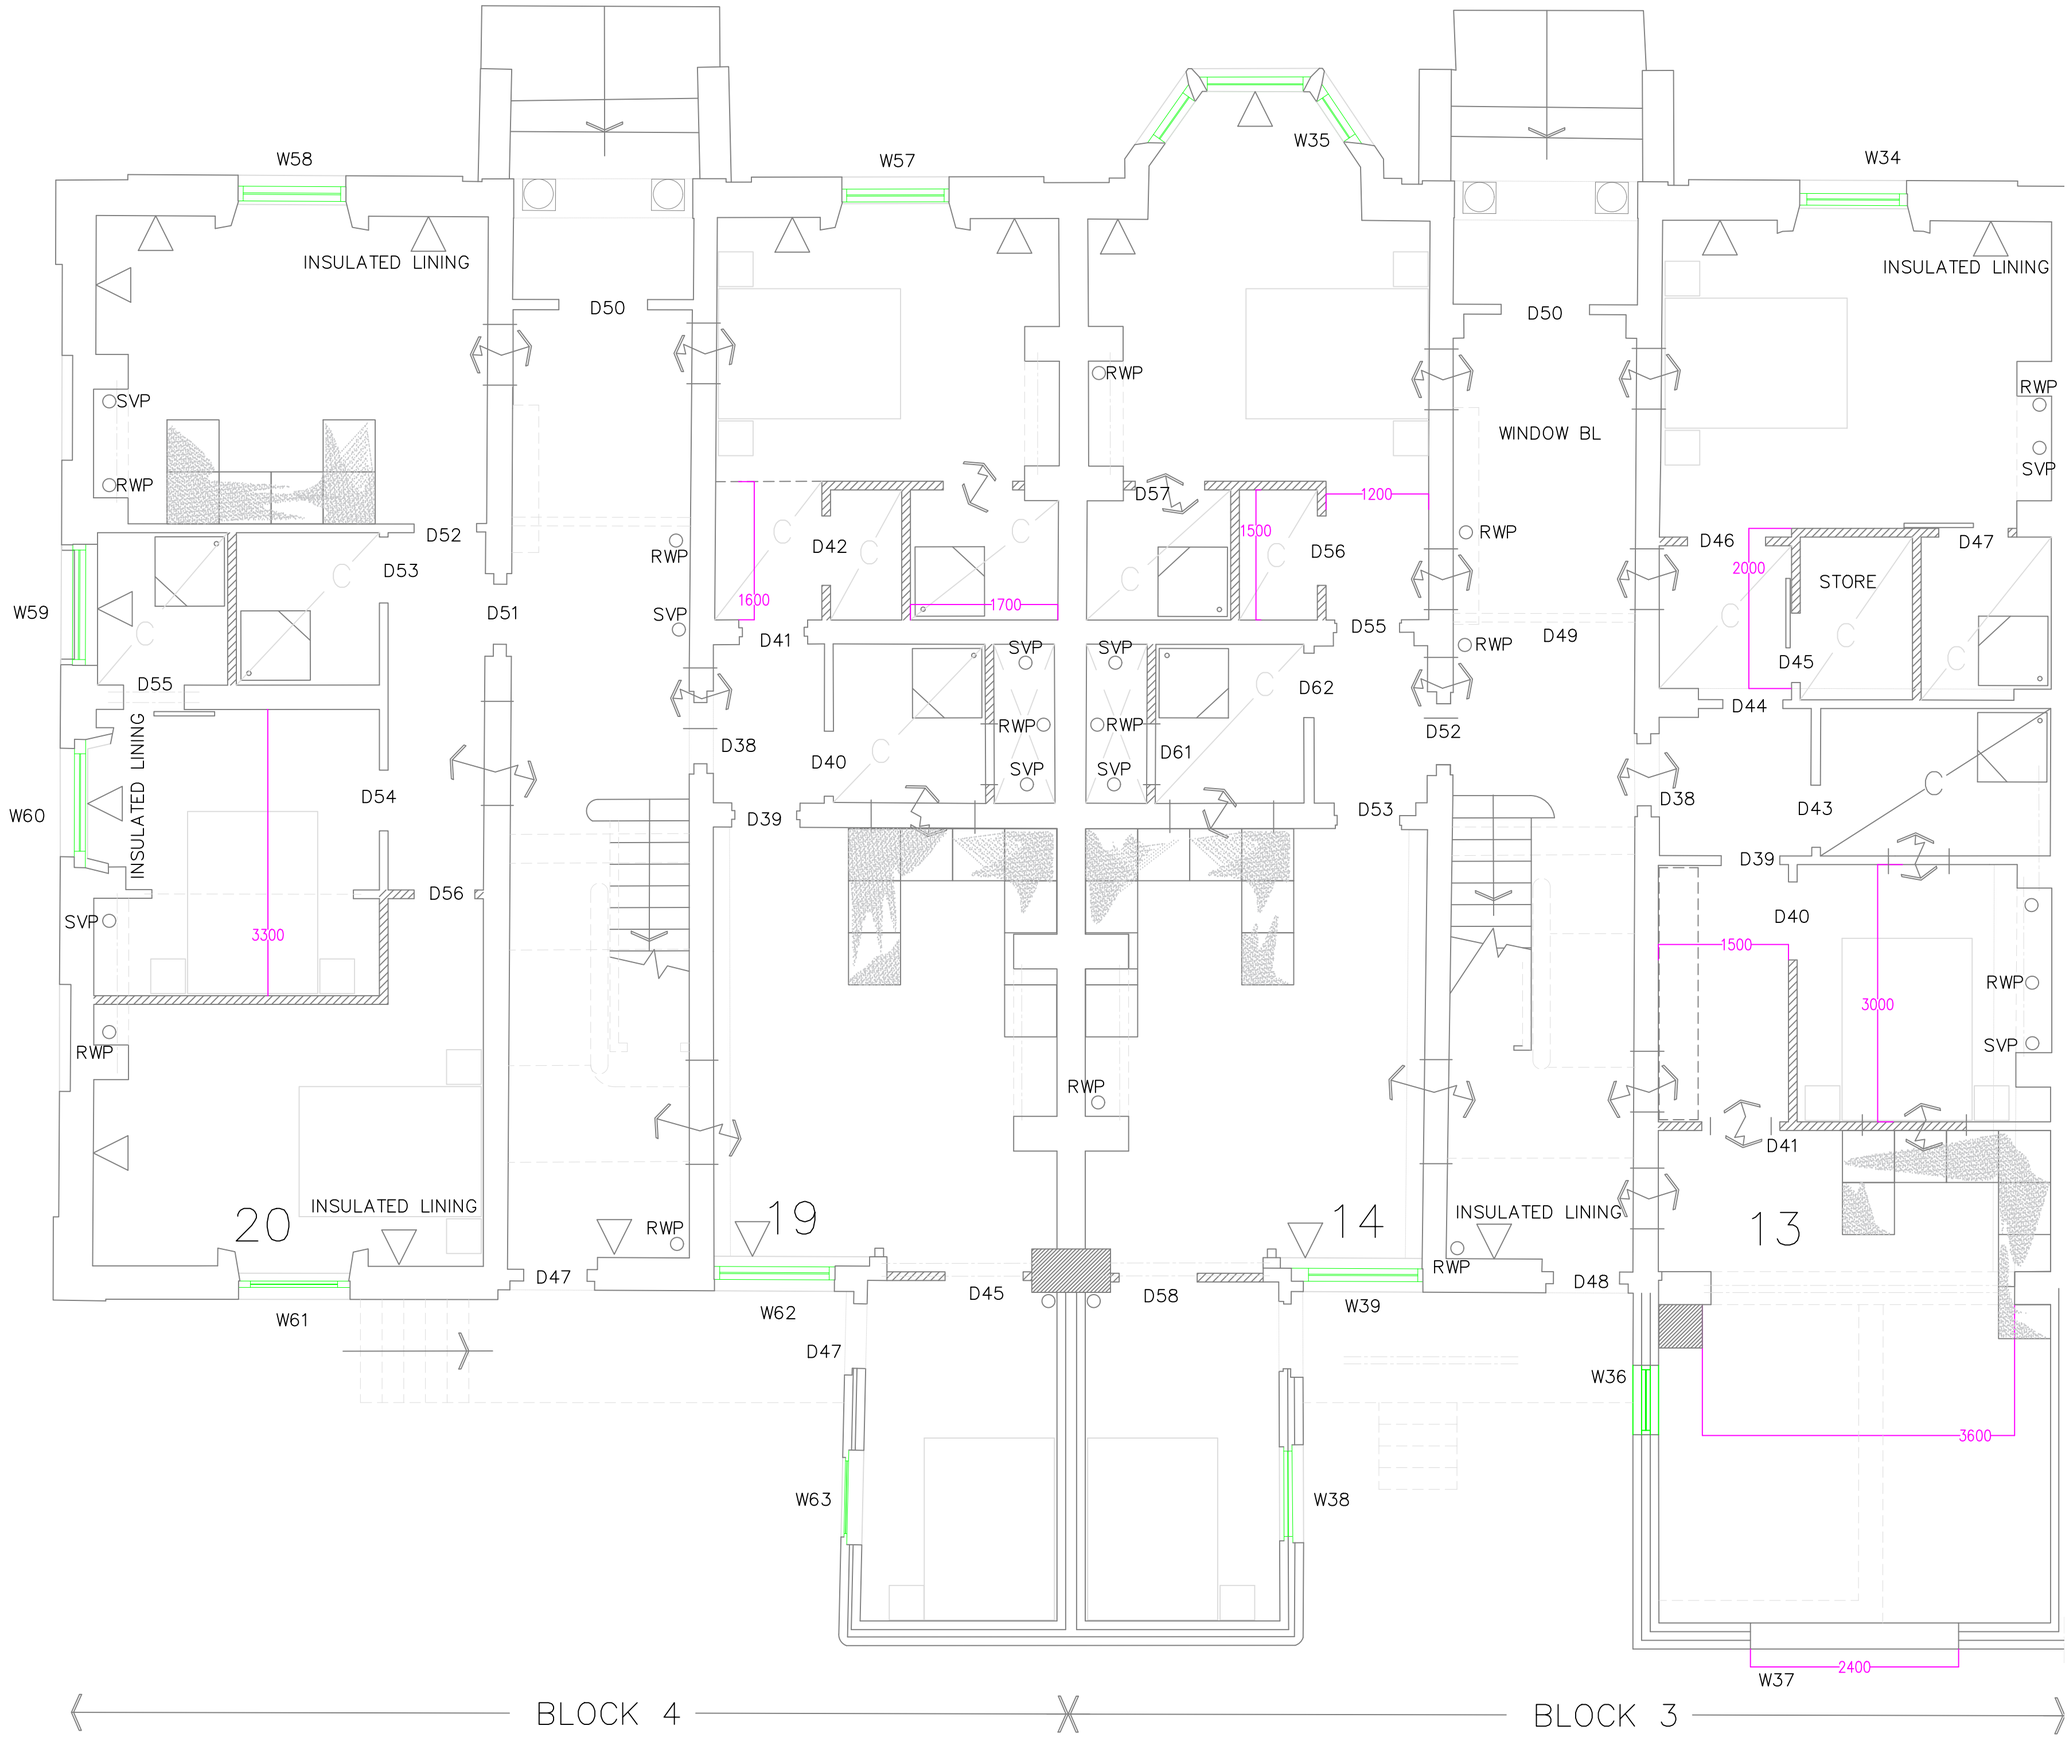

REV A	OMITTED EN SUITES	04.01.17

ANDREW GREEN MA

CLIENT:
WHITWORTH PARK MANSIONS LIMITED

TITLE:
GROUND FLOOR BLOCK 3 & 4
WHITWORTH PARK MANSIONS
MOSS LANE EAST, MANCHESTER M14 4LU

SCALE AT A2:	DATE:	CHECKED:
1:50	28/11/2016	
PROJECT NO:	DRAWING NO:	REVISION:
WPM	TM15	REV A