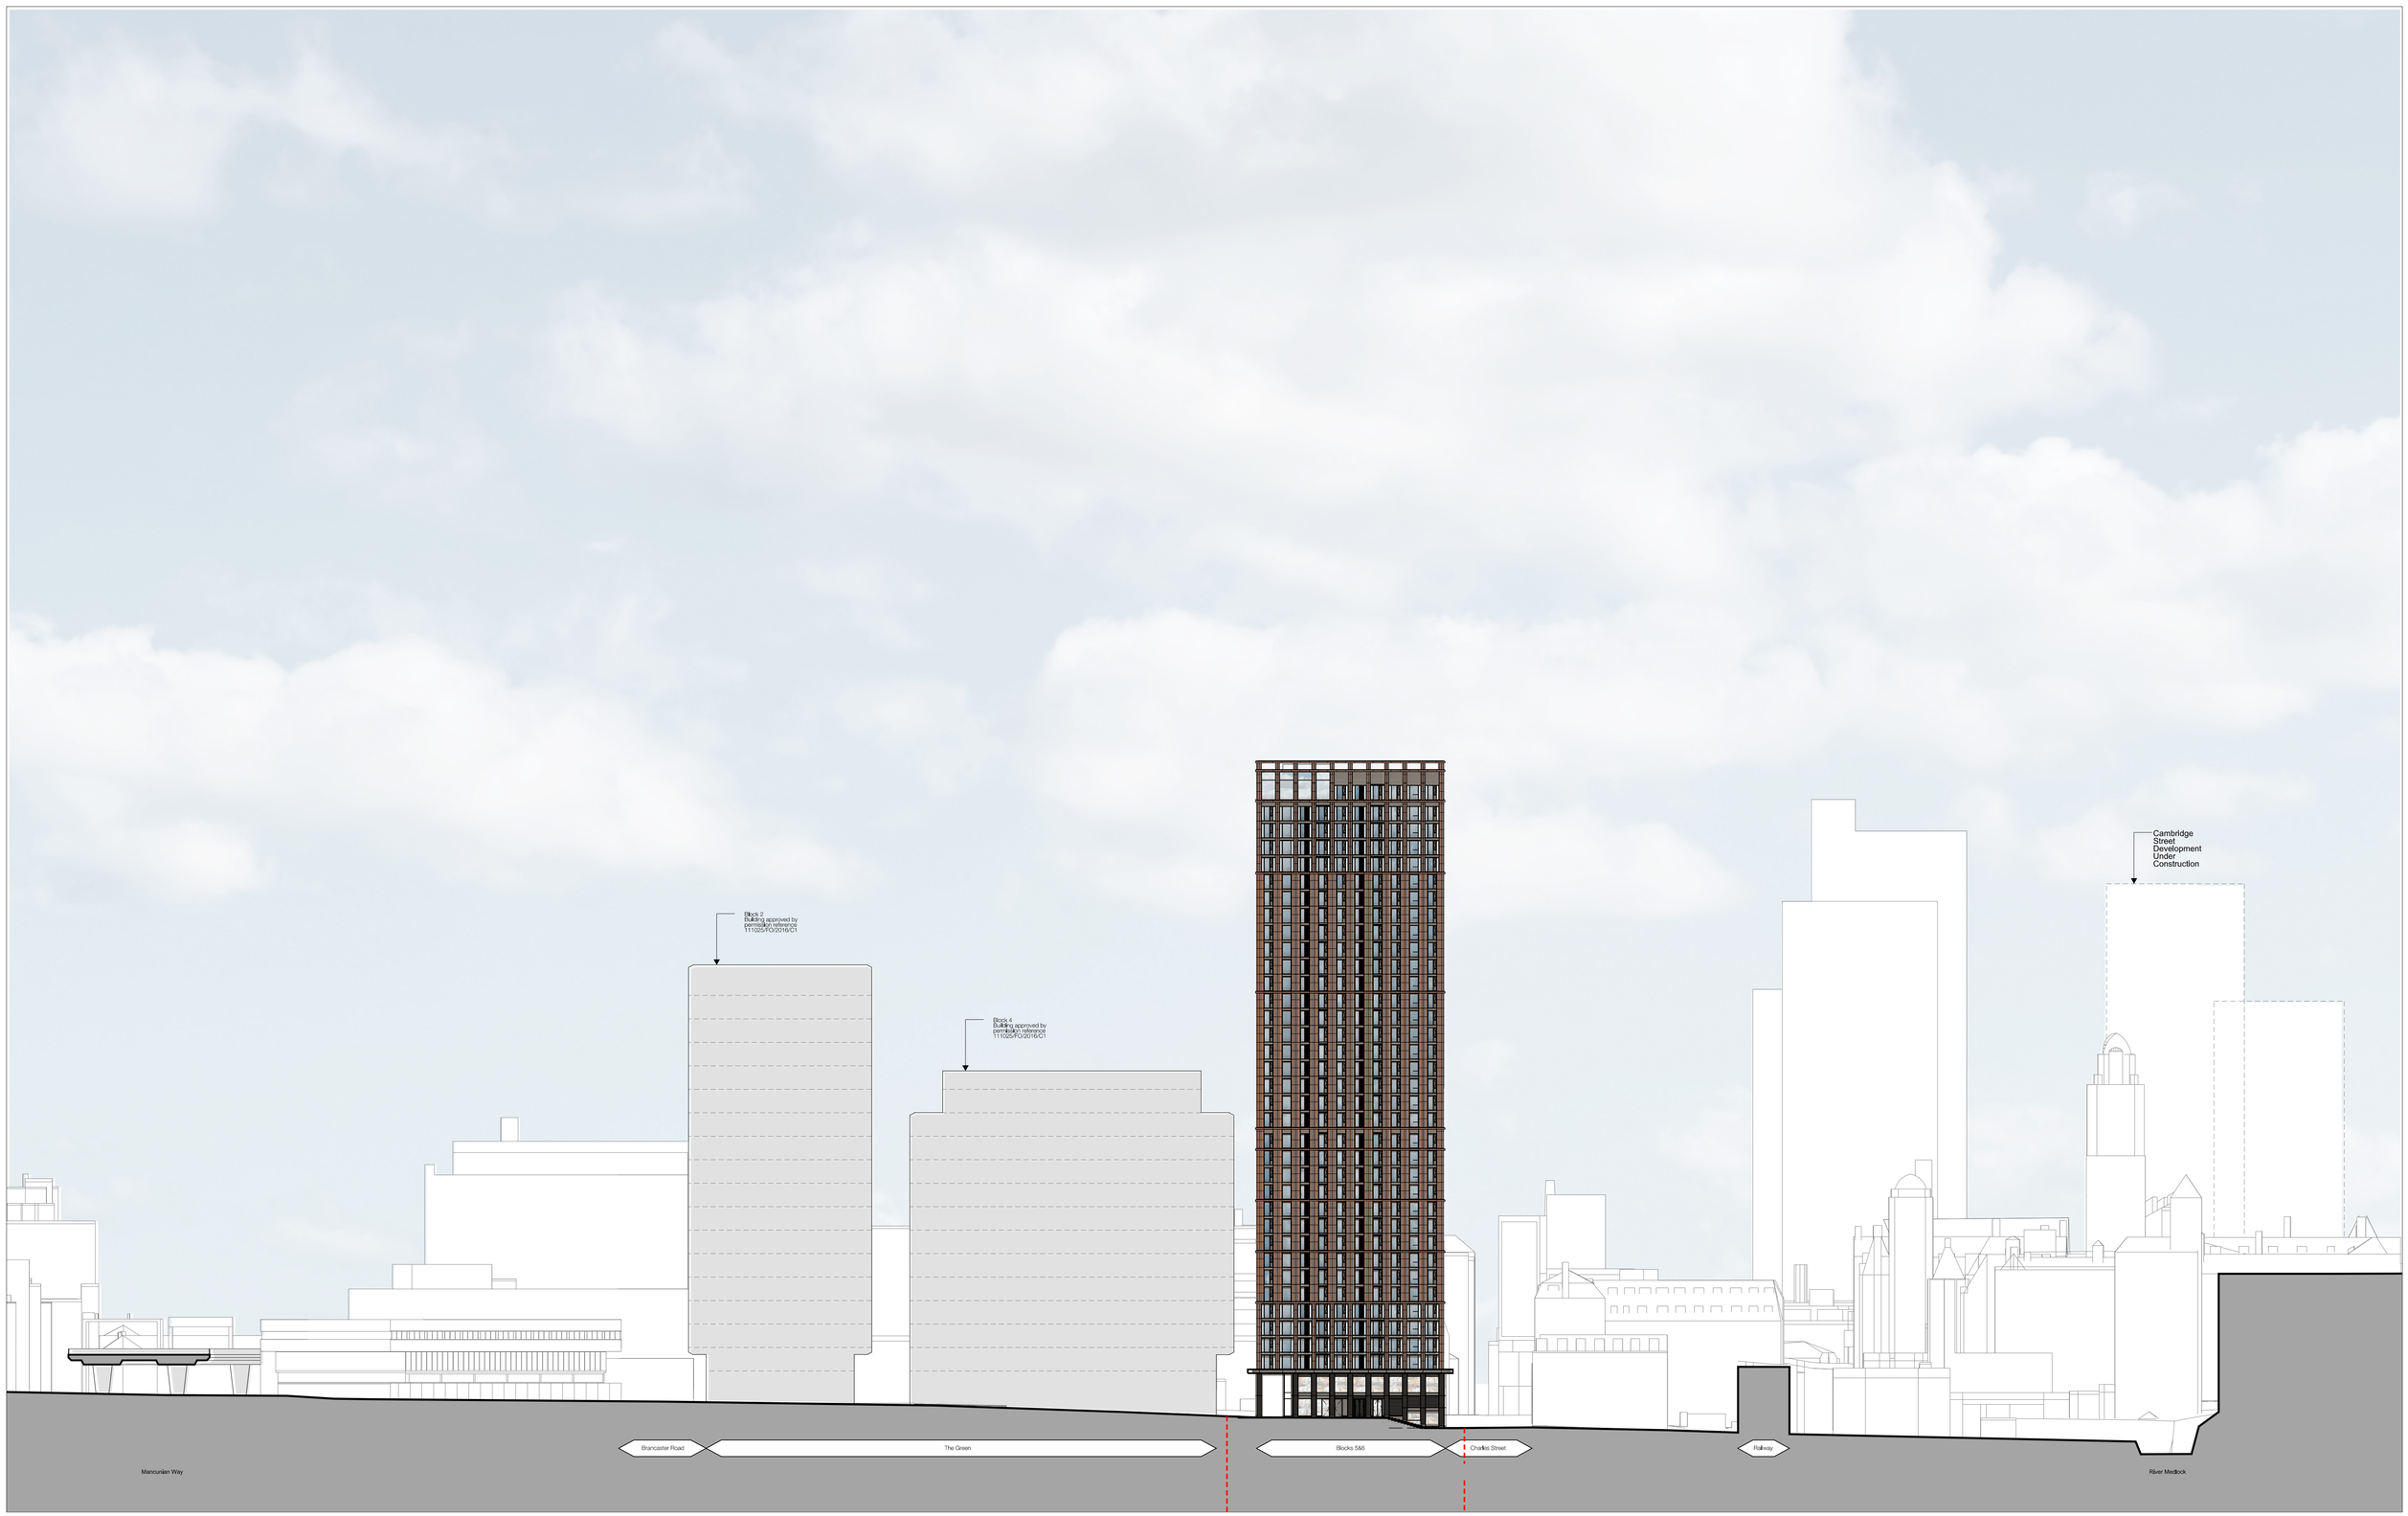

Rev	Date	Amendment
-	15.01.16	Planning Issue
A	21.04.17	Planning - non-material amendments

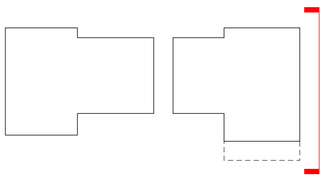

EXTENT OF PLANNING APPLICATION SITE. FOR PLAN VIEW REFER TO DRAWING 1808-02-L-0100

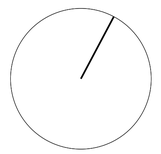

FeildenCleggBradleyStudios LLP

Bath Brewery
Toll Bridge Road
Bath BA1 7DE

t 01225 852545
f 01225 852528
e bath@fcbstudios.com

CIRCLE SQUARE (FORMERLY BBC SITE)
BLOCKS 5 & 6
EAST
ELEVATION IN CONTEXT

Job/Drawing No 1808-02-PA-2800
Amendment A

Scale 1:250@A1 (1:500@A3)
Date January 2016
Drawn SM

Do not scale
Original printed at A3

All dimensions to be checked on site