
PLANNING AND BUILDING CONTROL
12 MAY 2017

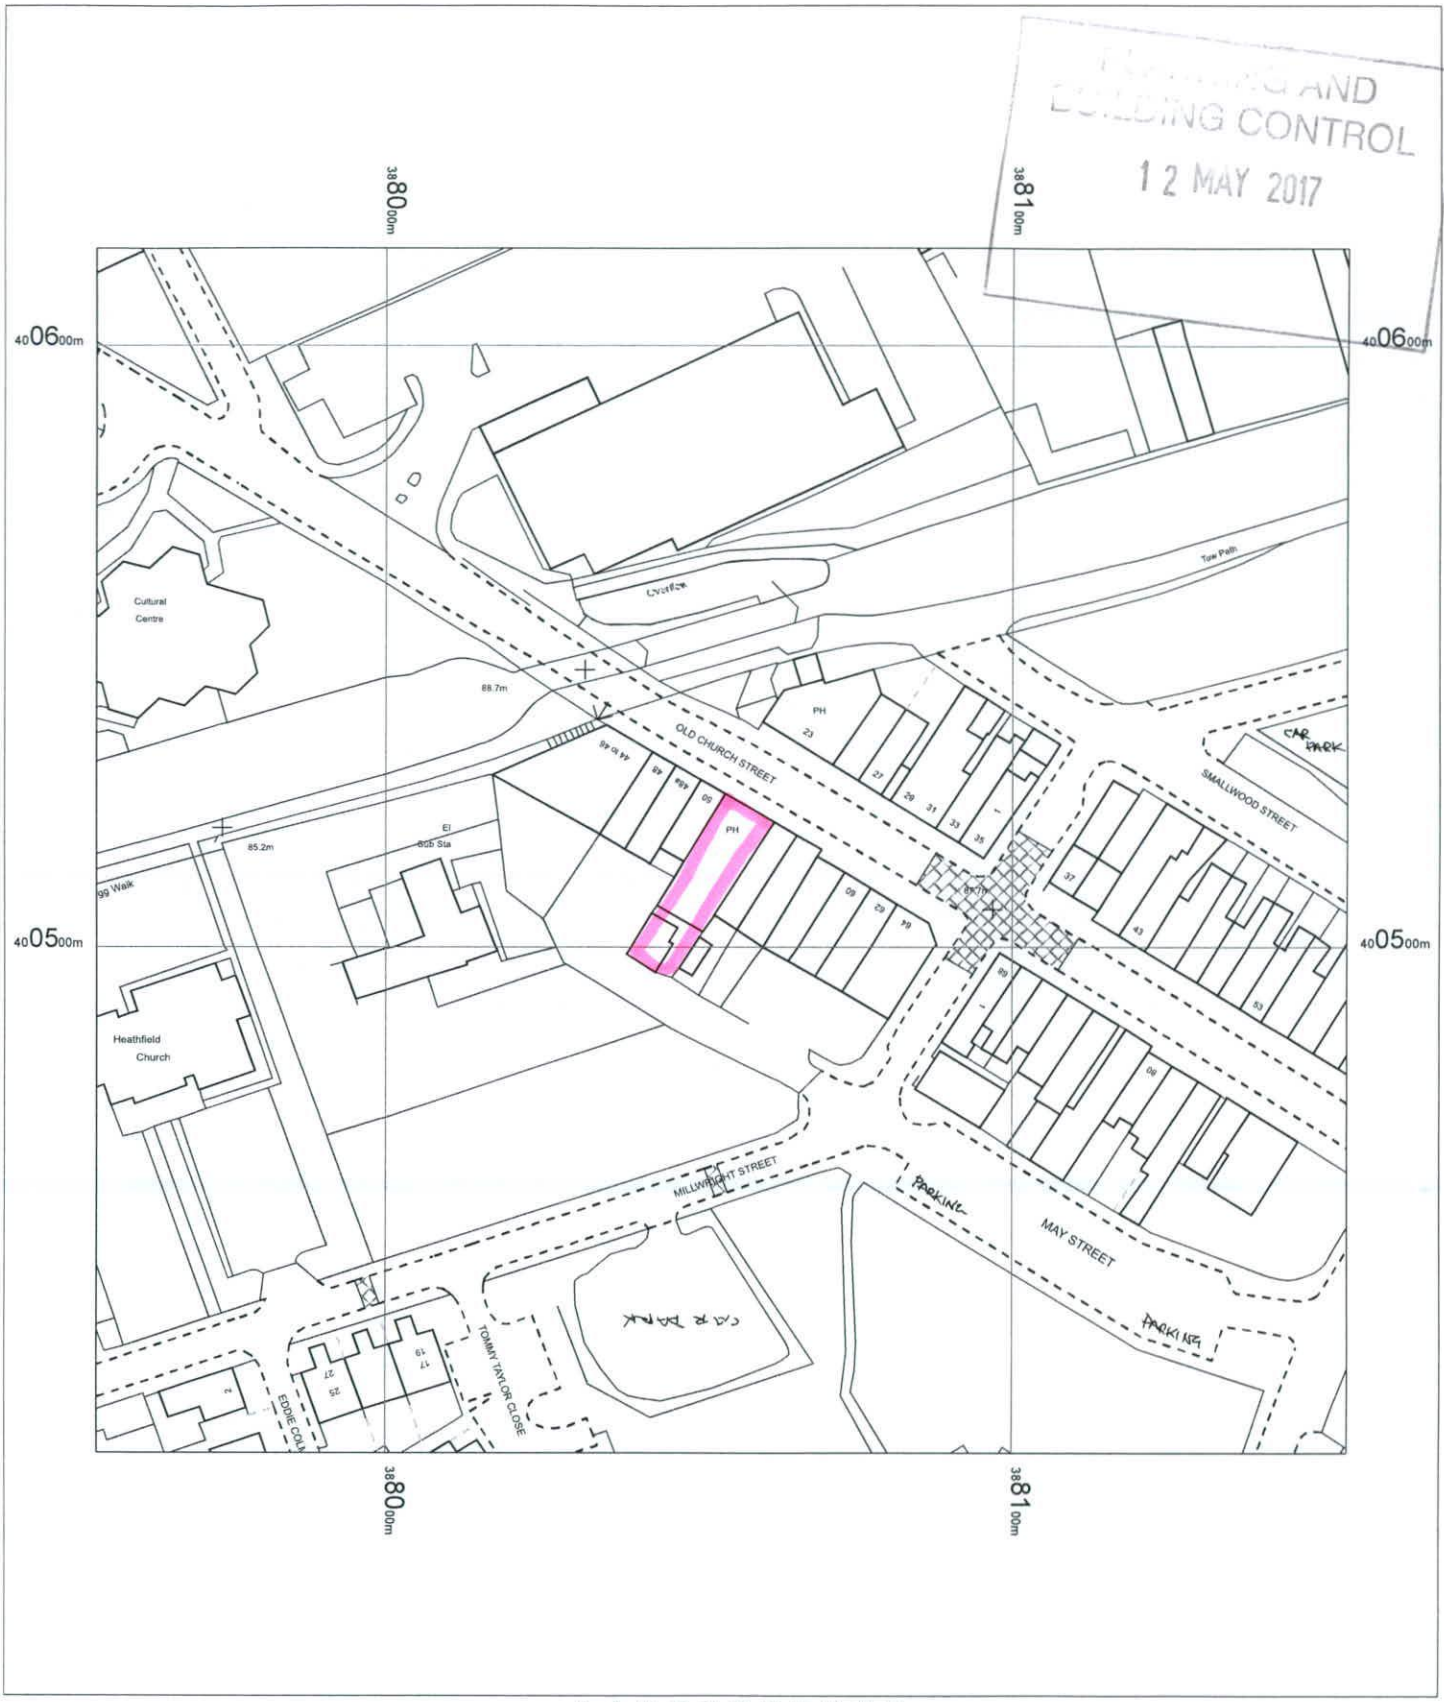

0 5 10 15 20 25 30 35 40 45 50
m

52 OLD CHURCH STREET
NEWTON HEATH
MANCHESTER
M40 2JF

OS MasterMap 1250/2500/10000 scale
09 May 2017, ID: BW1-00622419
www.blackwellmapping.co.uk

1:1250 scale print at A4, Centre: 388054 E, 400516 N

©Crown Copyright and database rights 2016 OS 100019980

N

BLACKWELL'S
www.blackwellmapping.co.uk
TEL: 0114 268 7658
maps.sheffield@blackwell.co.uk