
Notes:

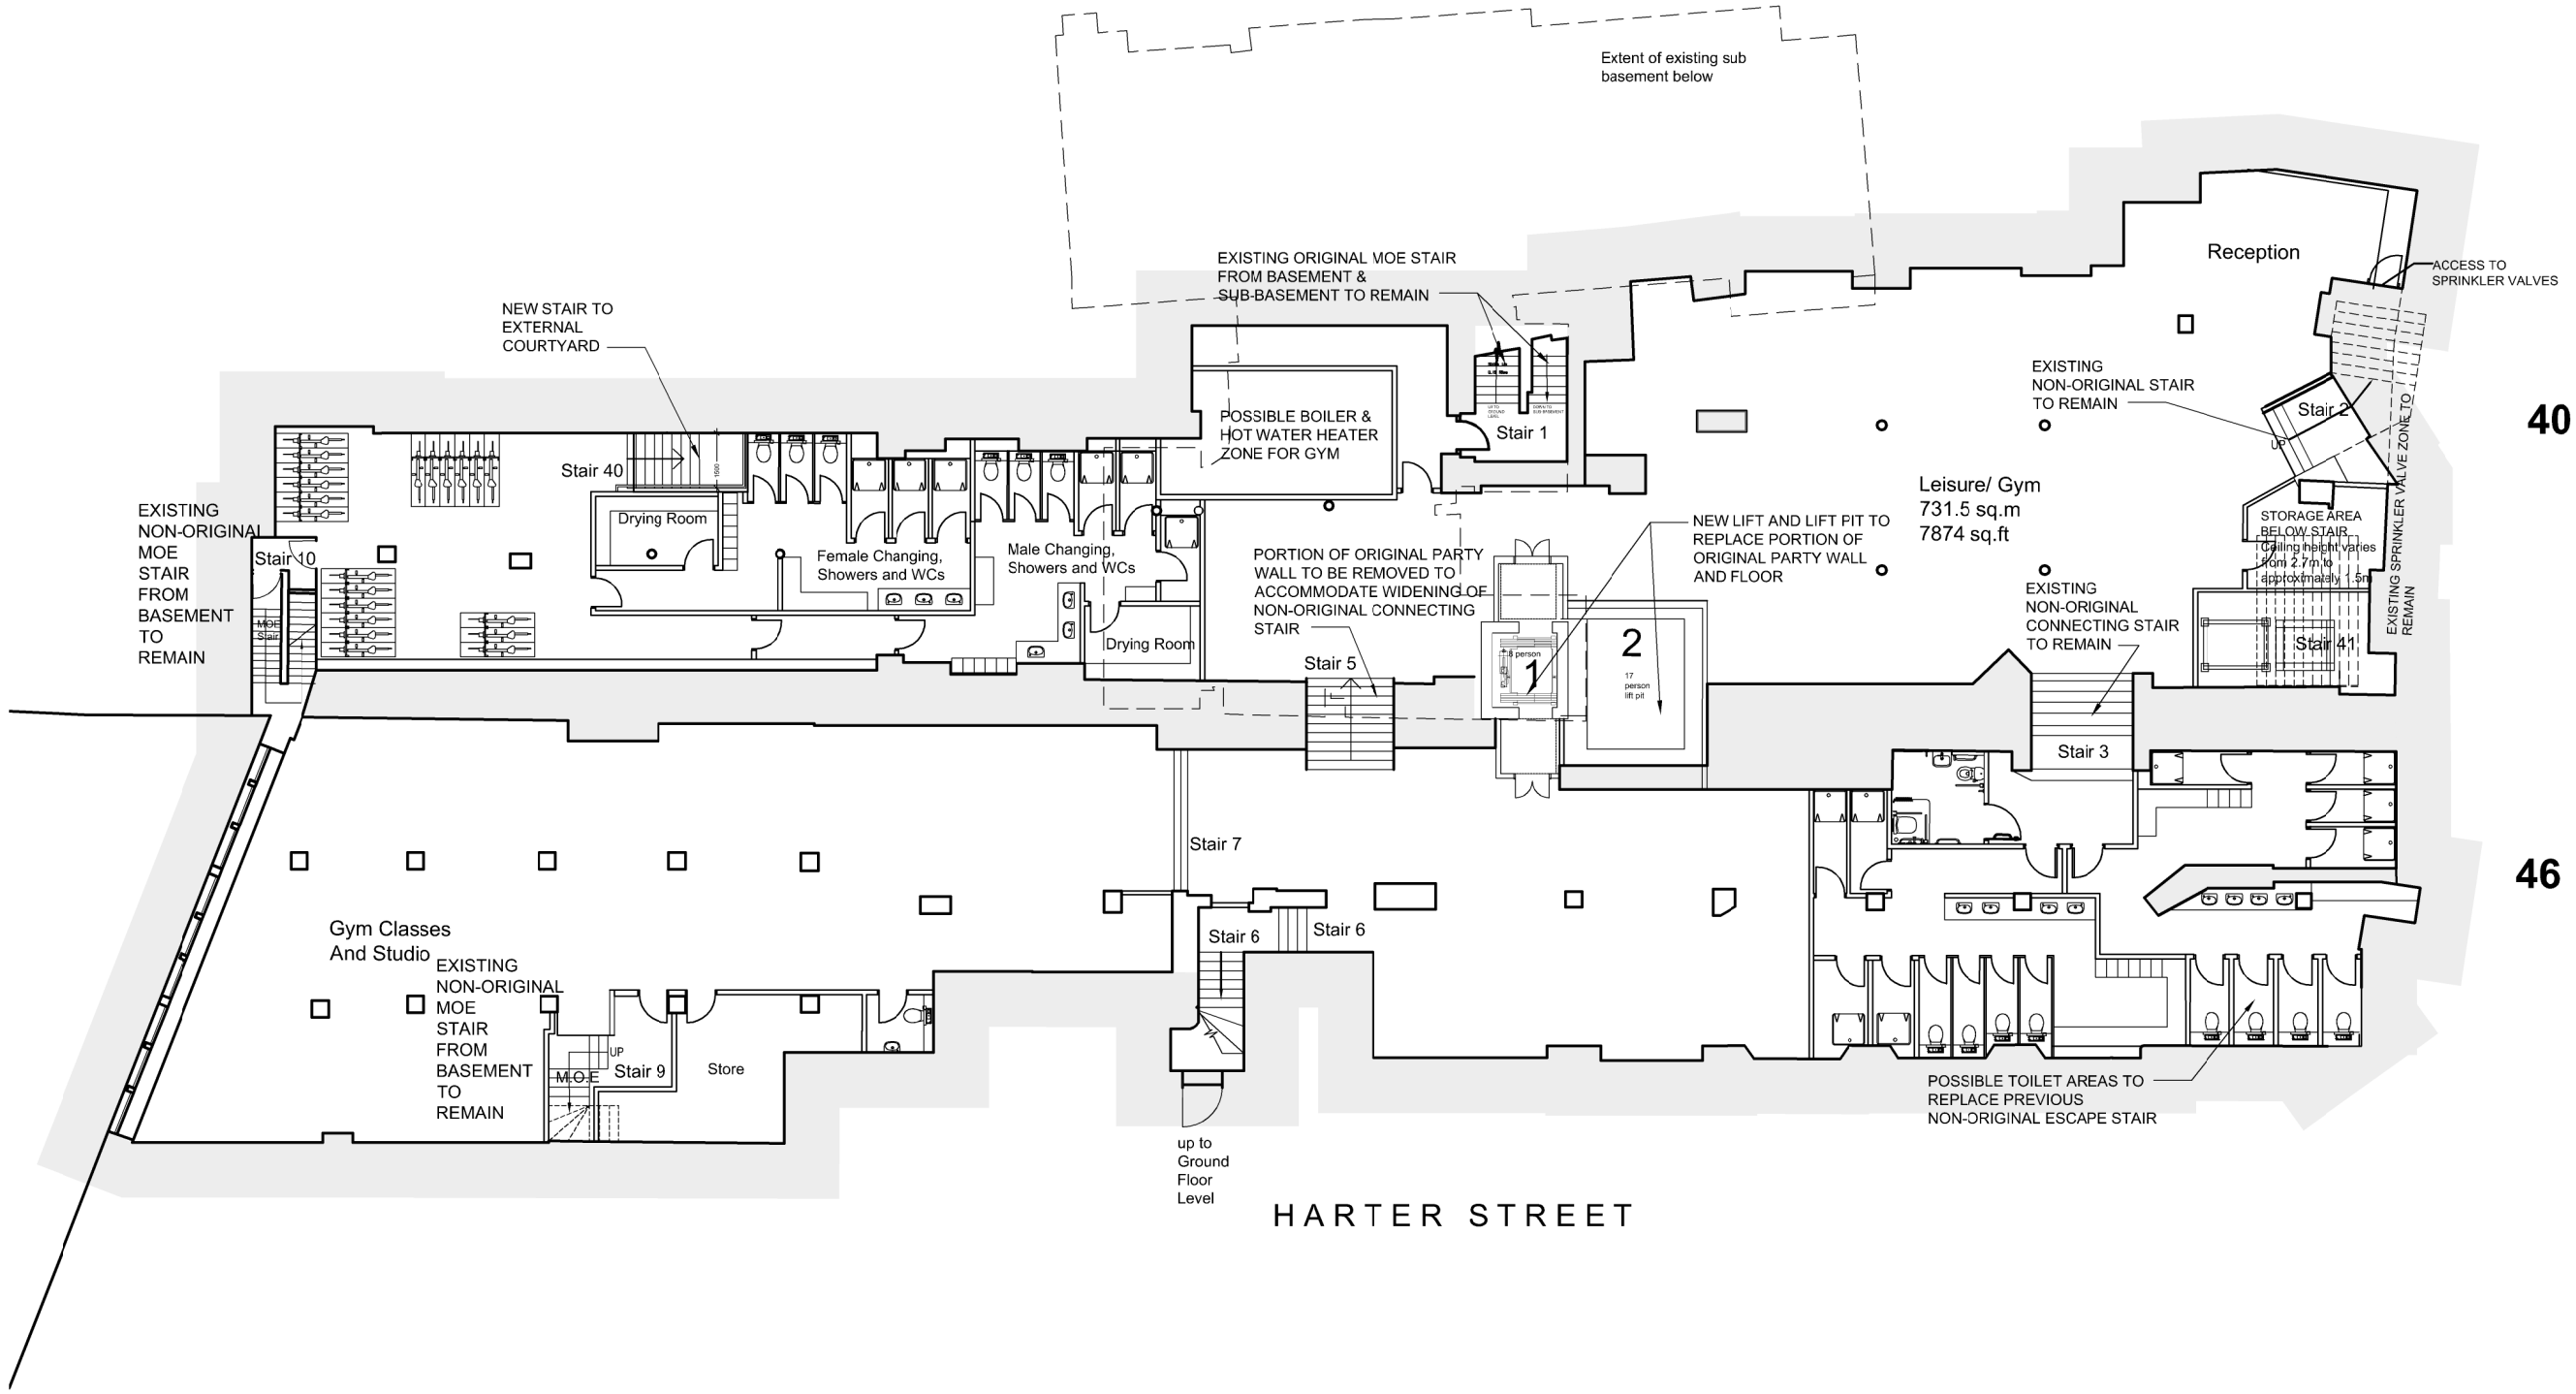

Level -2
39.280 - 39.370

Level -3
37.810 - 38.200

Rev:	Date:	Details:	By:	Chk:
F	26.07.17	Annotations added	JJ	
E	10.04.17	Plans updated. Floor levels added.	EJW	
D	13.03.17	Internal layouts revised. NIA revised.	EJW	
C	22.02.17	Plan updates (lifts added, stairlift pit added), NIA amended	JJ	
B	18.11.16	Annotation updates	EJW	
A	15.11.16	Annotation updates	JB	

EngineRoom
Unit E, Bristol Court
Marlesham Heath
Betts Avenue
Ipswich IP5 3RY

10m

10m

Client / Location:
40-46 PRINCESS STREET
MANCHESTER

Drawing:
Proposed plan
Basement

Scale:	Date:	Drawn:	Check:
1:100 @ A1	13.10.16	EJW	

Job No:	Dwg No:	Rev:
1601008	302	F

© EngineRoom(technical) Ltd. This title block is 100mm wide at full scale.
Do not scale. Work to figured dimensions only which should be verified on site.